DRAWING FOR PLANNING PURPOSES ONLY.
NOT TO BE USED FOR CONSTRUCTION.

1:50 [m]
0 0.5 1.0 1.5 2.0 2.5

1:100 [m]
0 1 2 3 4 5

EXISTING PHOTO (north east)
Scale N.T.S



EXISTING PHOTO (north west)
Scale N.T.S



EXISTING PHOTO (south west)
Scale N.T.S



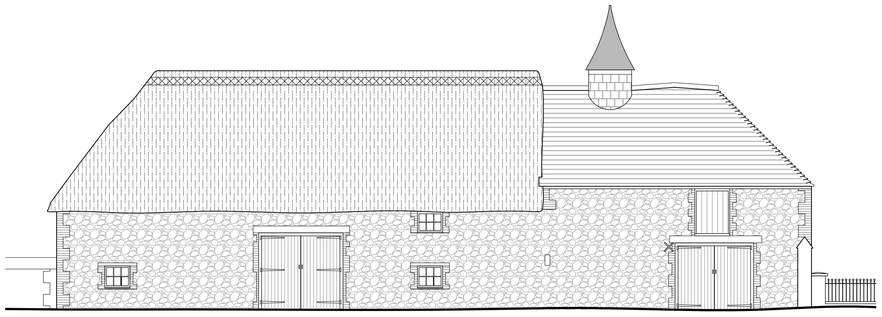

EXISTING FRONT ELEVATION (north east)
Scale 1:100

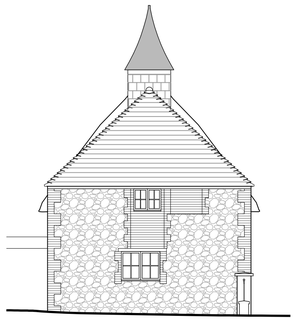

EXISTING SIDE ELEVATION (north west)
Scale 1:100

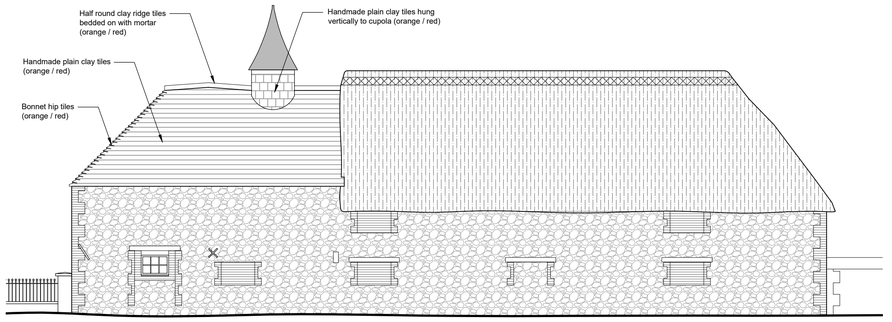

EXISTING REAR ELEVATION (south west)
Scale 1:100

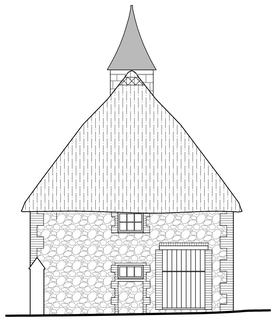

EXISTING SIDE ELEVATION (south east)
Scale 1:100

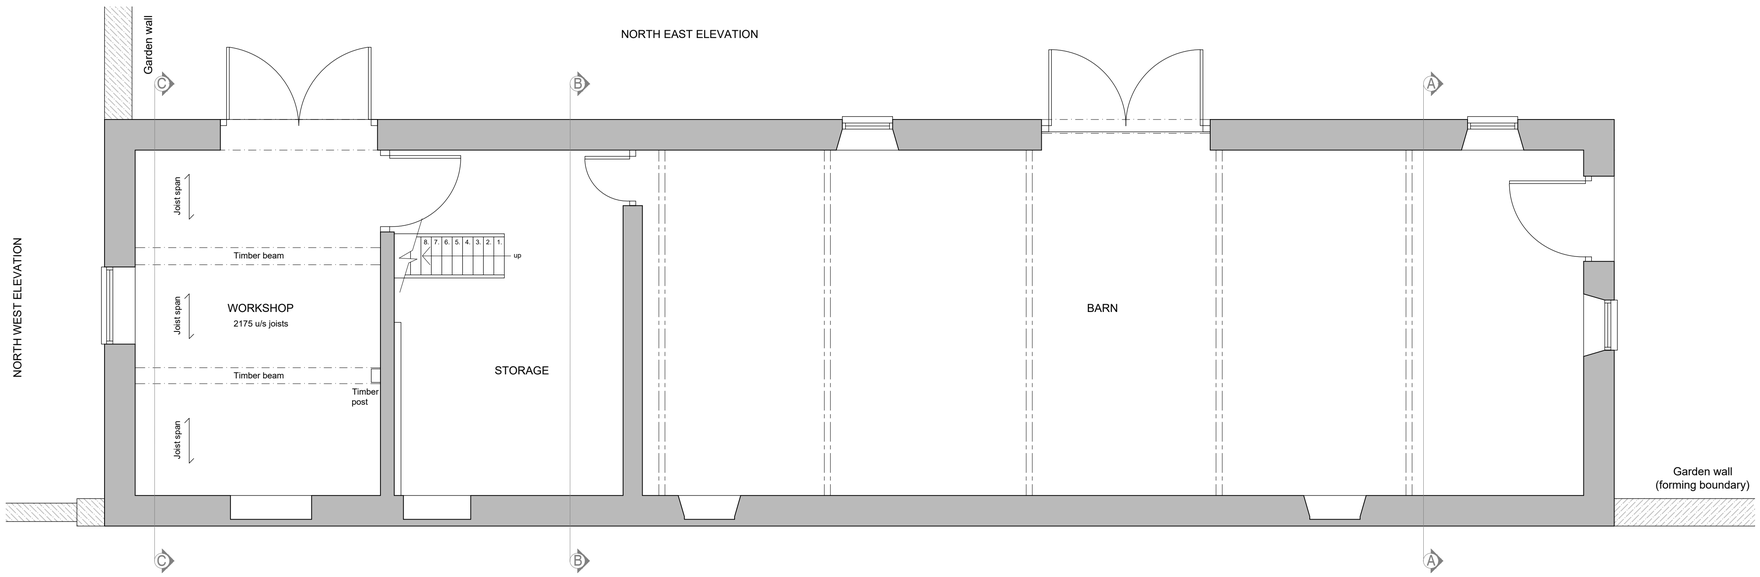

EXISTING GROUND FLOOR LAYOUT
Scale 1:50

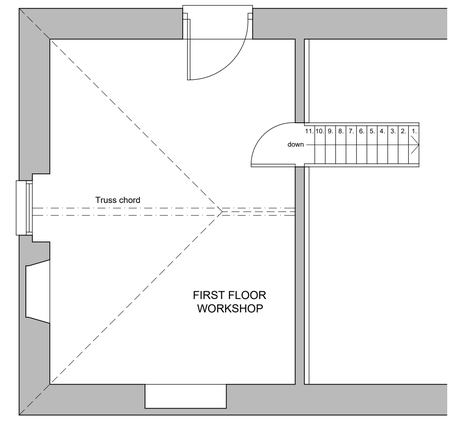

EXISTING FIRST FLOOR LAYOUT
Scale 1:50

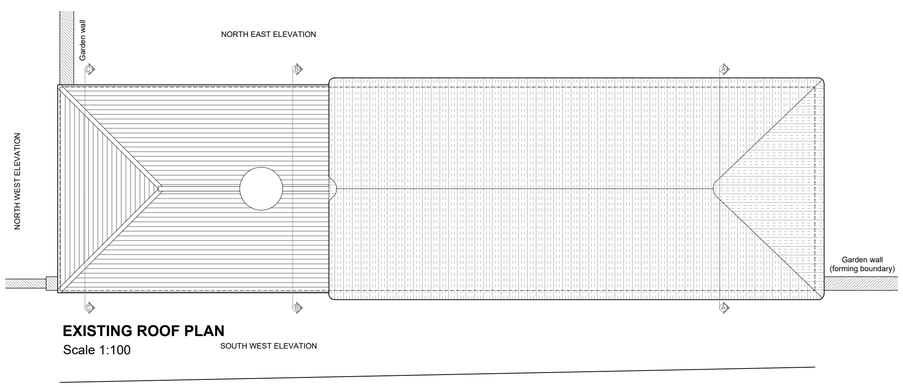

EXISTING ROOF PLAN
Scale 1:100

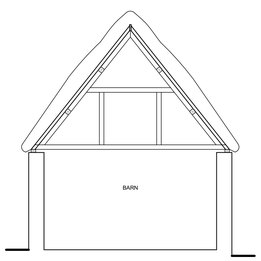

EXISTING SECTION A - A
Scale 1:100

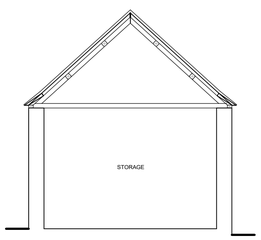

EXISTING SECTION B - B
Scale 1:100

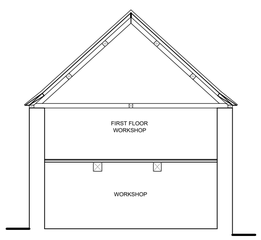

EXISTING SECTION C - C
Scale 1:100

Tuttle architectural services
Ground Floor
6 Pelhams Court
Marlborough
Wiltshire SN8 2AG
T. 01672 518 278
E. info@tuttlearchserv.co.uk
facebook.com/tuttlearchserv
W. tuttlearchserv.co.uk

JOB TITLE
Proposed Replacement Tiled Roof Covering
Malthouse Barn, South Street, Aldbourne,
Marlborough, Wiltshire, SN8 2DW

For Mr & Mrs Adey

DRAWING TITLE
Existing Elevations, Ground and First Floor Layout, Section A - A, B - B & C - C, Roof Plan and Photographs

DRAWING NUMBER	REV
Malthouse Barn - Existing - 10	

REVISIONS

SCALE	DATE	DRAWN BY	PAPER SIZE	JOB No.
As Indicated	Jan. 23	AJA	A1	1449