DRAWING FOR PLANNING PURPOSES O
NOT TO BE USED FOR CONSTRUCTIO

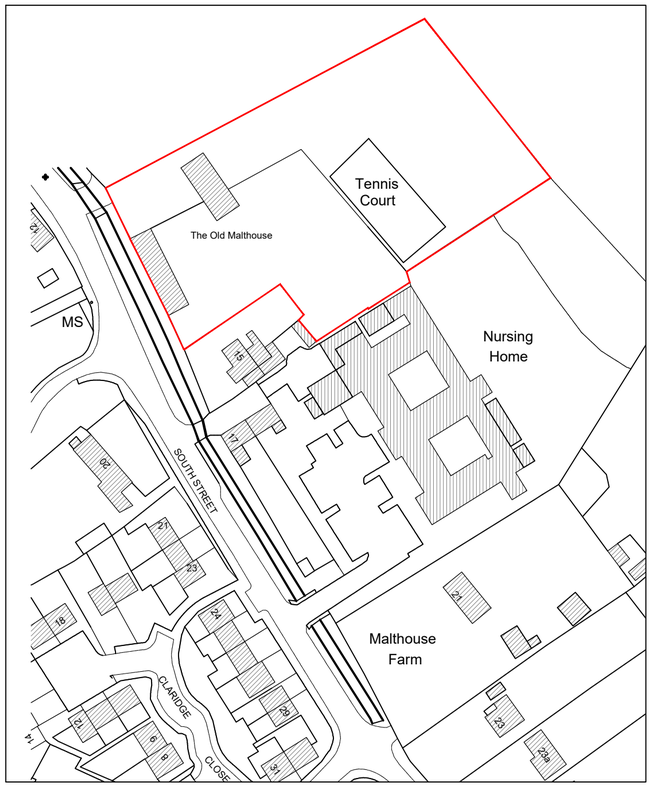


**EXISTING SITE LOCATION PLAN**
Scale 1:1250

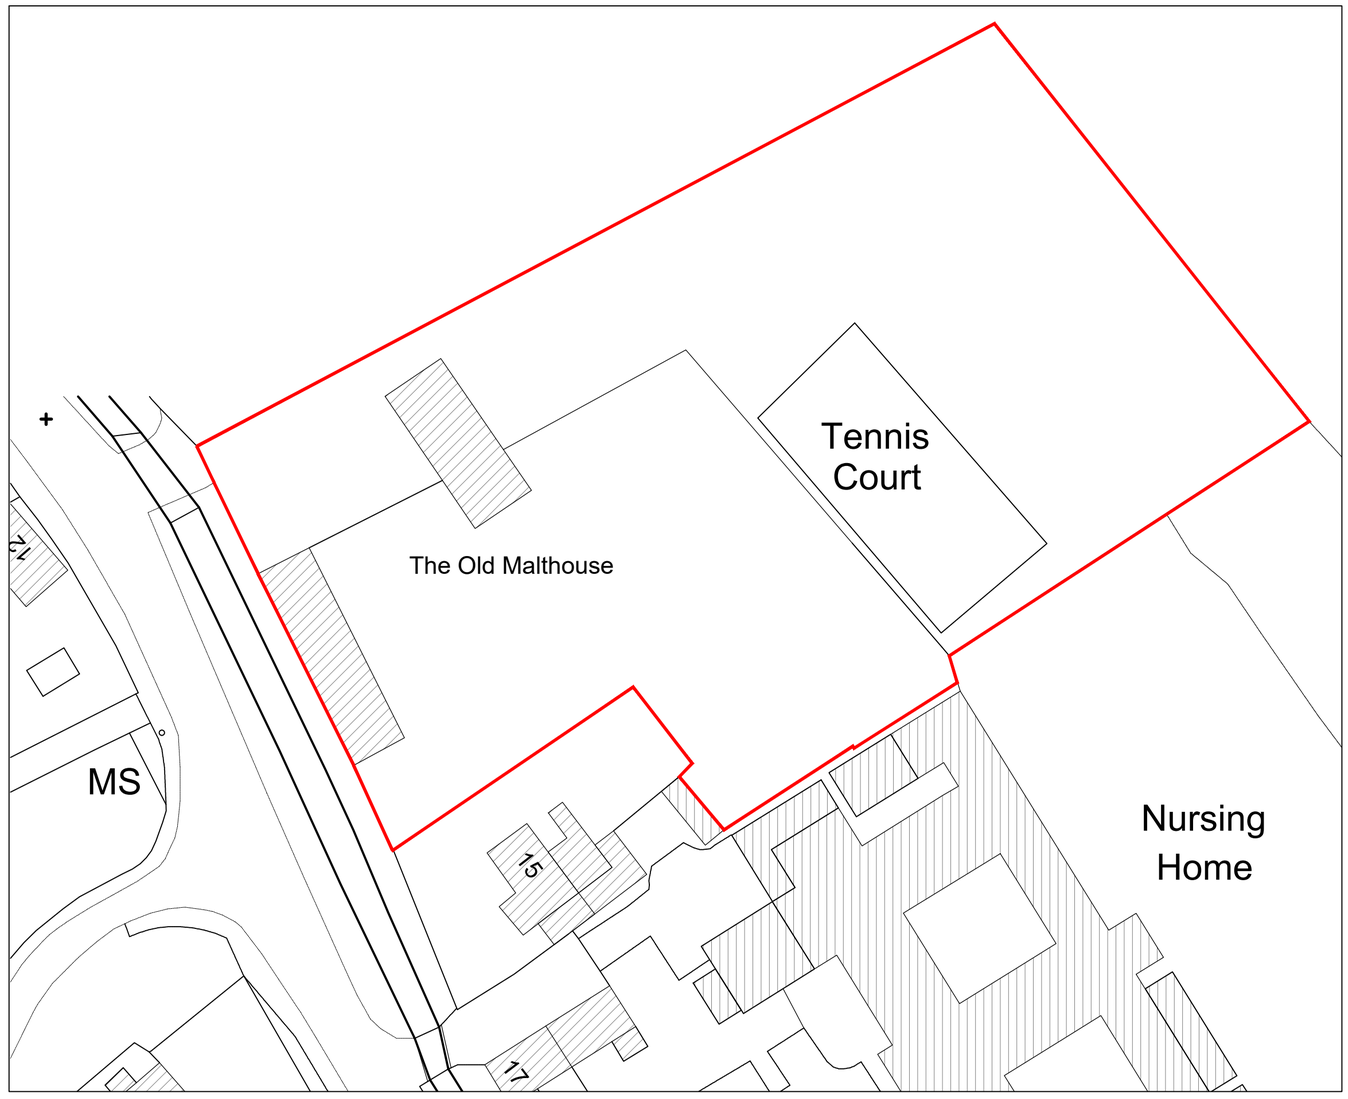


**EXISTING BLOCK PLAN**
Scale 1:500

1:500 [m]
0 5 10 15 20 25

1:1250 [m]
0 20 40 60

| | | | | |
|---|---|---|---|---|
| JOB TITLE<br>Proposed Replacement Tiled Roof Covering<br>Malthouse Barn, South Street, Aldbourne,<br>Marlborough, Wiltshire, SN8 2DW<br><br>For Mr & Mrs Adey | DRAWING NUMBER<br>Malthouse Barn - Existing - 11 | | | REV |
| DRAWING TITLE<br>Existing Site Location Plan and Block Plan | REVISIONS | | | |
| | SCALE<br>As Indicated | DATE<br>Jan. 23 | DRAWN BY<br>AJA | PAPER SIZE<br>A2 | JOB No.<br>1449 |


Tuttle architectural services
Ground Floor
6 Pelhams Court
Marlborough
Wiltshire SN8 2AG
T. 01672 518 278
E. info@tuttlearchserv.co.uk
facebook.com/tuttlearchse
W. tuttlearchserv.co.uk