DRAWING FOR PLANNING PURPOSES ONLY.
NOT TO BE USED FOR CONSTRUCTION.

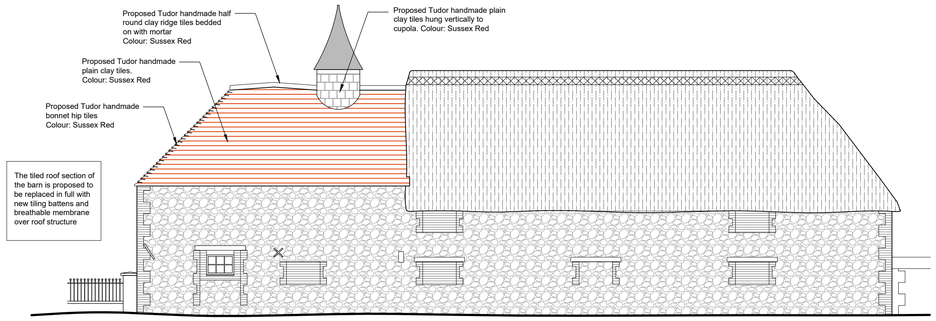

PROPOSED FRONT ELEVATION (north east)
Scale 1:100



PROPOSED SIDE ELEVATION (north west)
Scale 1:100

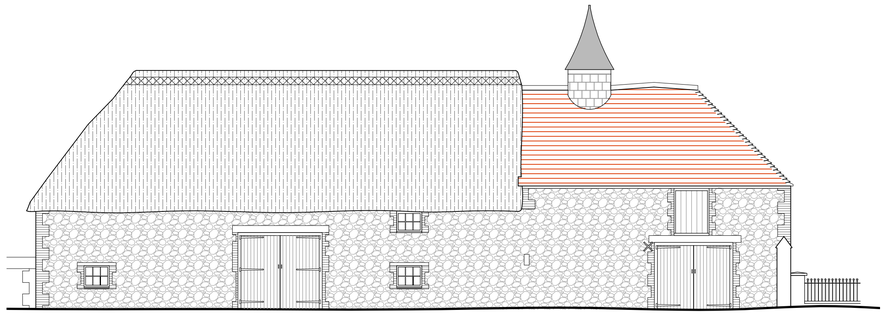

PROPOSED REAR ELEVATION (south west)
Scale 1:100

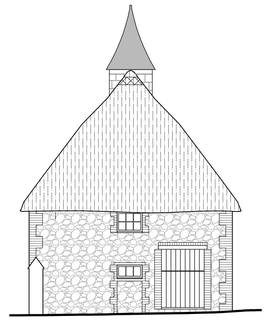

PROPOSED SIDE ELEVATION (south east)
Scale 1:100

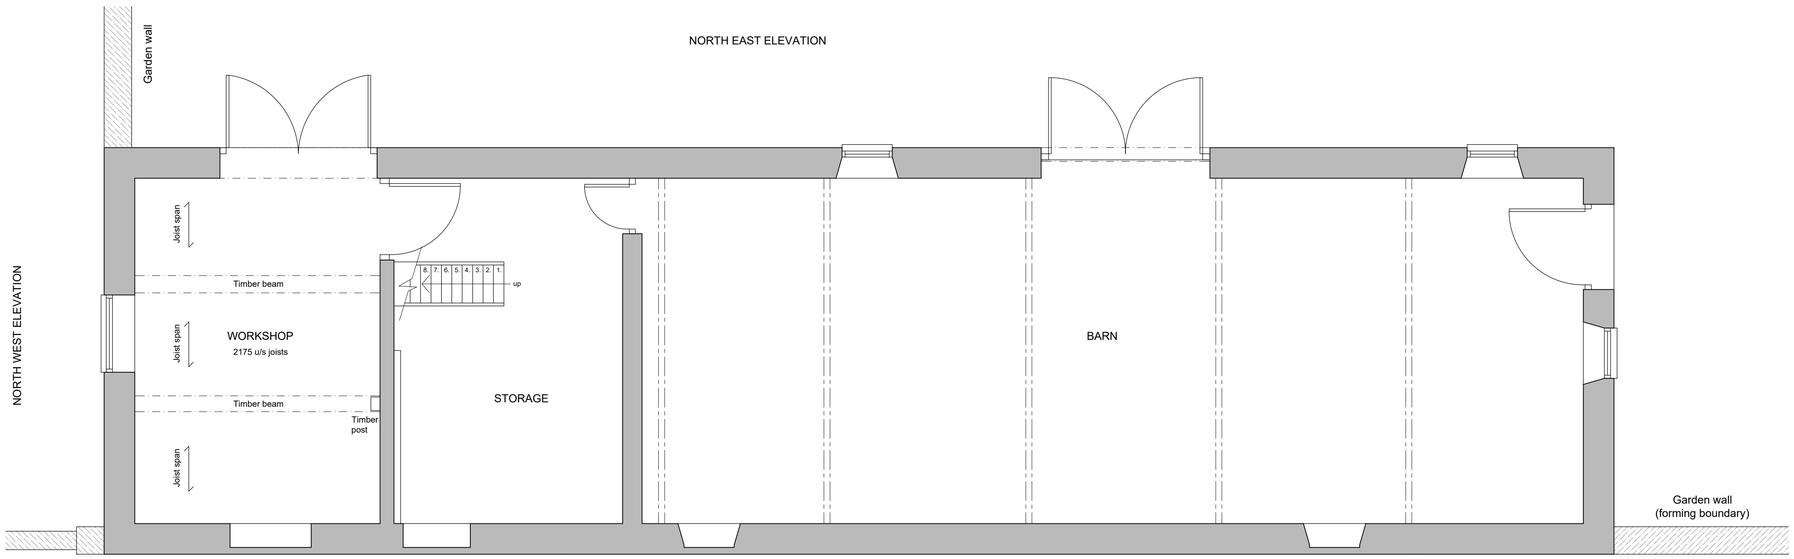

PROPOSED GROUND FLOOR LAYOUT (no change)
Scale 1:50

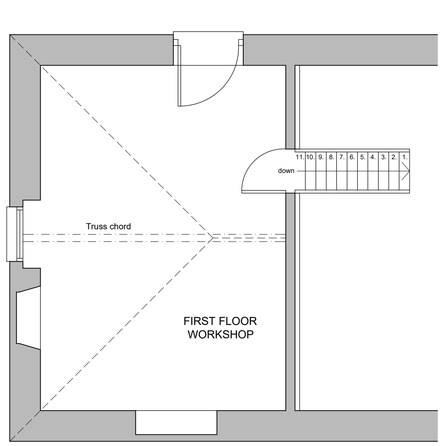

EXISTING FIRST FLOOR LAYOUT (no change)
Scale 1:50

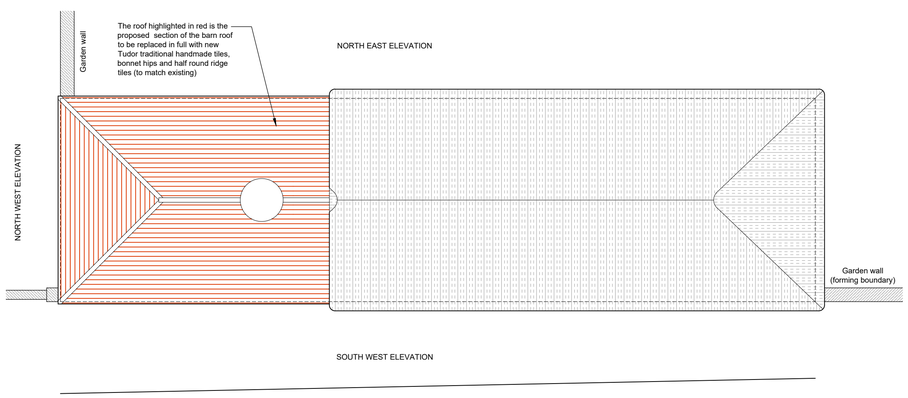

PROPOSED ROOF PLAN
Scale 1:100

1:50 [m]
0 0.5 1.0 1.5 2.0 2.5

1:100 [m]
0 1 2 3 4 5

Tuttle architectural services
Ground Floor
6 Pelhams Court
Marlborough
Wiltshire SN8 2AG
T. 01672 518 278
E. info@tuttlearchserv.co.uk
facebook.com/tuttlearchserv
W. tuttlearchserv.co.uk

JOB TITLE
Proposed Replacement Tiled Roof Covering
Malthouse Barn, South Street, Aldbourne,
Marlborough, Wiltshire, SN8 2DW

For Mr & Mrs Adey

DRAWING TITLE
Proposed Elevations, Ground Floor Layout and Roof Plan

DRAWING NUMBER	REV
Malthouse Barn - Proposed - 12	

REVISIONS

SCALE	DATE	DRAWN BY	PAPER SIZE	JOB No.
As Indicated	Dec. 23	AJA	A1	1449