© Crown copyright and database rights 2023 OS 0100030649.
© Bluesky International Ltd and Getmapping Plc [2023]

Notes
1. ALL DIMENSIONS SHOWN ARE IN METRES UNLESS STATED OTHERWISE.

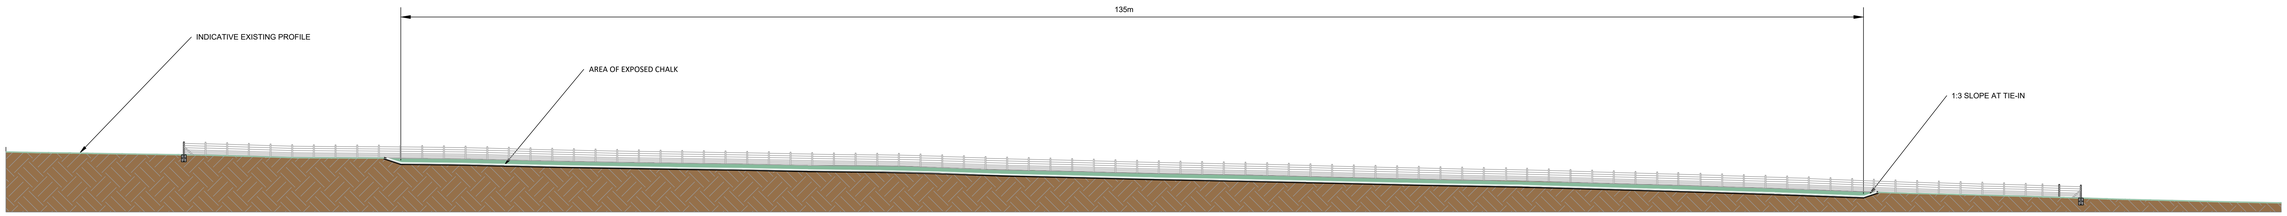

PROPOSED SECTION A-A
SCALE 1:200

1:200 0 10m 20m

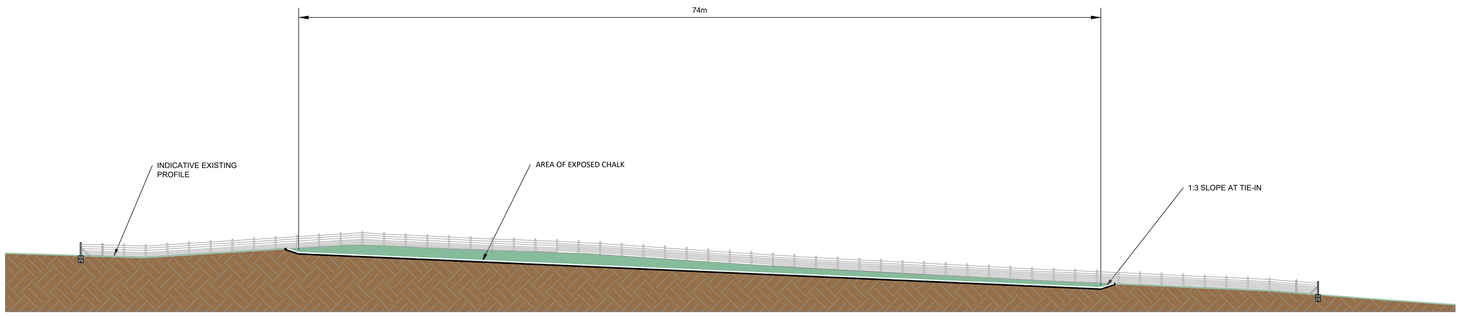

PROPOSED SECTION B-B
SCALE 1:200

1:200 0 10m 20m

REV.	DATE	AMENDMENT DETAILS	ORIG	CHK'D	APP'D
P01	12/12/23	FIRST ISSUE	JOC	YP	JP

COSTAIN | MOTT MACDONALD
JOINT VENTURE

Client: national highways
Authoring Company:

Drawing Status: SUITABLE FOR LEAD APPOINTED PARTY APPROVAL
Status: P01(RevA)

Project Title: A303 STONEHENGE - STONE CURLEW

Drawing Title: STONE CURLEW PLOT
PROPOSED SECTIONS

Scale	Drawn	Checked	Approved
1:200 @ A0	J.O'Connor	Y.Pattanshetti	J.Pearson
Original Size	**Date**	**Date**	**Date**
A0	09/11/23	12/12/23	12/12/23

Drawing Number
HE PIN: HE551506- | Originator: NHX | Volume: - EAC -
Location: ZZ | Type: - DR- | Role: TP - | Number: 0001
Project Ref. No.: 551506
Revision: P01

© Mott MacDonald - General

This document is issued for the party which commissioned it and for specific purposes connected with the captioned project only. It should not be relied upon by any other party or used for any other purpose.
We accept no responsibility for the consequences of this document being relied upon by any other party, or being used for any other purpose, or containing any error or omission which is due to an error or omission in data supplied to us by other parties.

C:\Users\soco20679\OneDrive - Mott MacDonald\James' drawings\A303 Stonehenge - Stone Curlew\Drawings\Drawings-DEC 6th 2023\HE551506-NHX-EAC-ZZ-DR-TP-0001.dwg Dec 12, 2023 - 4.09PM OCO20679