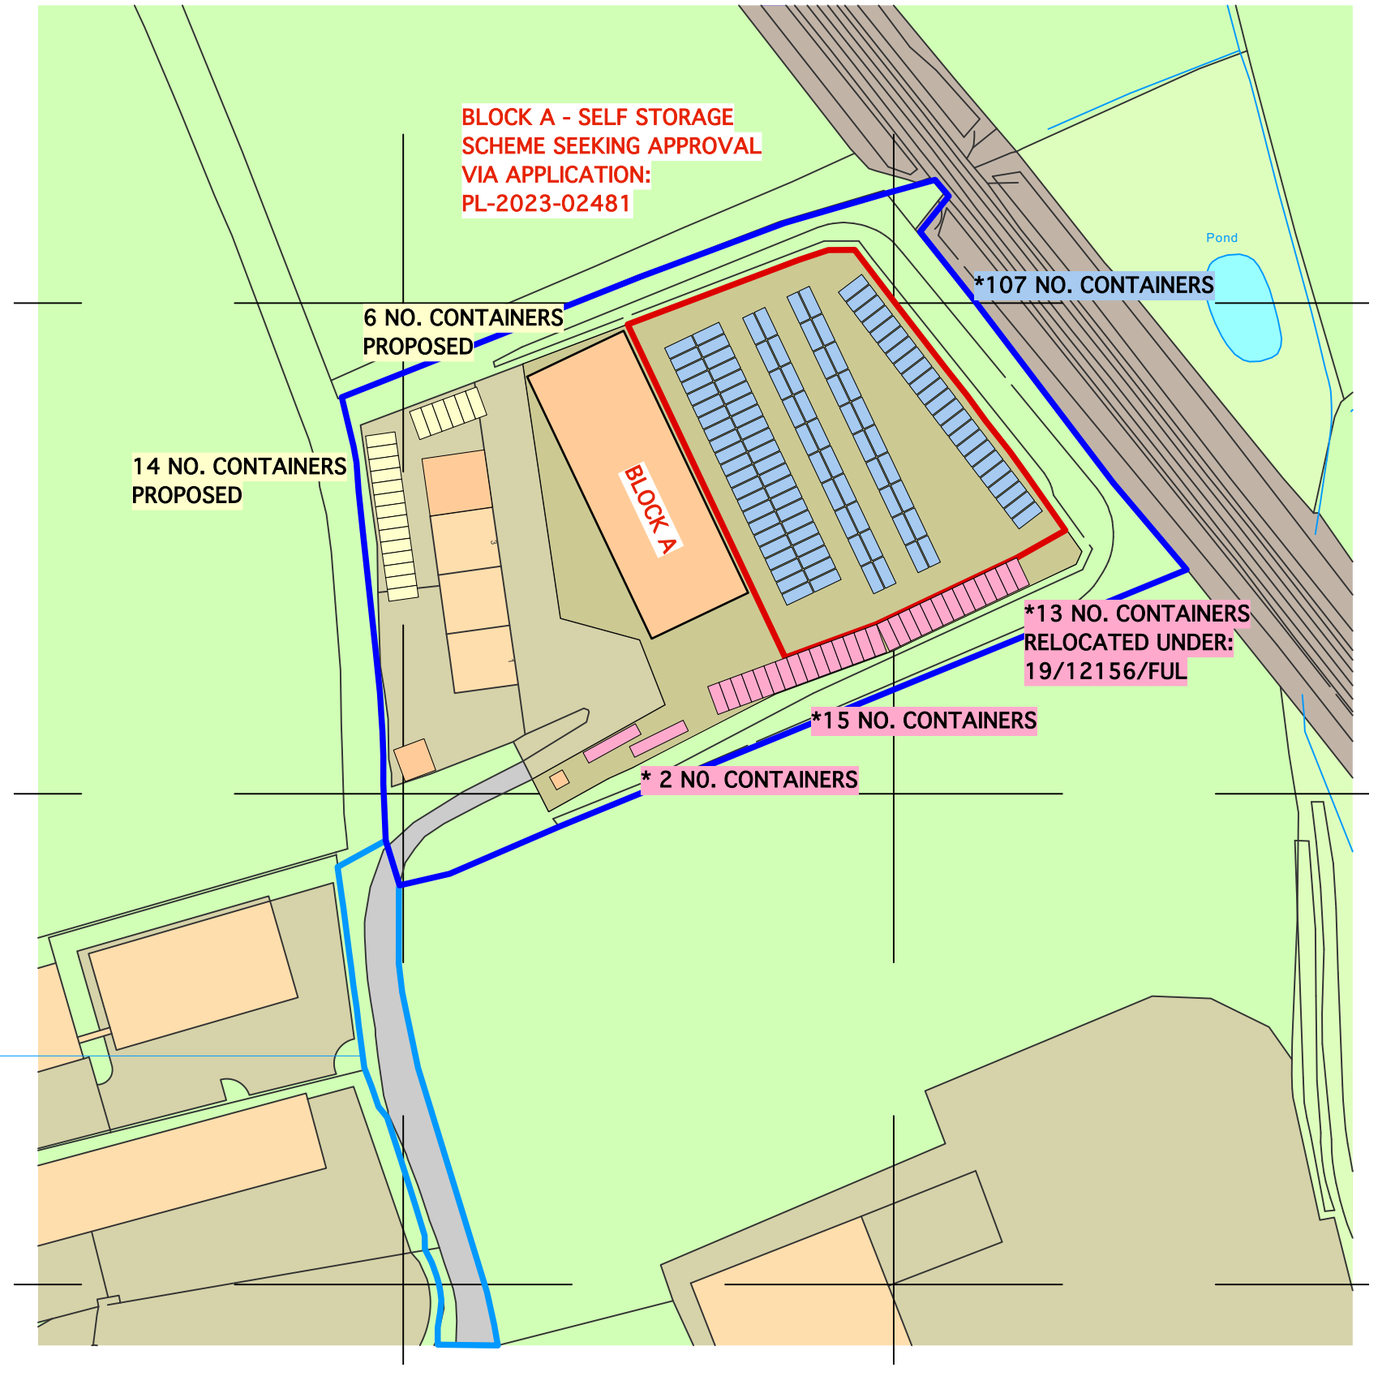

APPLICANT HAS RIGHTS OF WAY & FULL DEED ACCESS TO REPAIR, MAINTAIN & IMPROVE THE ACCESS

PREVIOUS APPROVALS:

18-06860-FUL - PROPOSED 15 NO. ADDITIONAL STORAGE CONTAINERS ALONGSIDE 6 NO. EXISTING STORAGE CONTAINERS

18-11046-FUL
PROPOSED 39 NO. ADDITIONAL STORAGE CONTAINERS

THEREFORE:
60 NO. STORAGE CONTAINERS APPROVED

OF WHICH:
30 NO. CONTAINERS HAVE BEEN PLACED ON SITE

6 NO. + 14 NO. (20 NO.) APPROVED STORAGE CONTAINERS TO BE PLACED ON SITE

WITH 10 NO. STORAGE CONTAINERS REMAINING TO BE PLACED ON SITE.

AS PART OF THIS APPLICATION:

107 NO. STORAGE CONTAINERS PROPOSED TO NORBECK ENTERPRISE CENTRE, PHASE 3

MINUS 10 NO. STORAGE CONTAINERS LEFT FROM PREVIOUS APPROVALS

THEREFORE:
THIS APPLICATION SEEKS APPROVAL FOR:
97 NO. ADDITIONAL STORAGE CONTAINERS

N

0 25 50 75 100 M

DAVID BRAIN PARTNERSHIP
ARCHITECTS Ralph Allen's Town House, 2 Church Street, Bath, BA1 1NL Tel: (01225) 445055 www.dbpbath.co.uk

LOCATION PLAN
DRIVE-UP STORAGE SCHEME, NORBECK E.C.

Drawn: MS
Date: 29.11.2023
Scale: 1:1250 @ A3

Job No: **1250**
Paper Size: **A3**
Drawing No: **A003**