
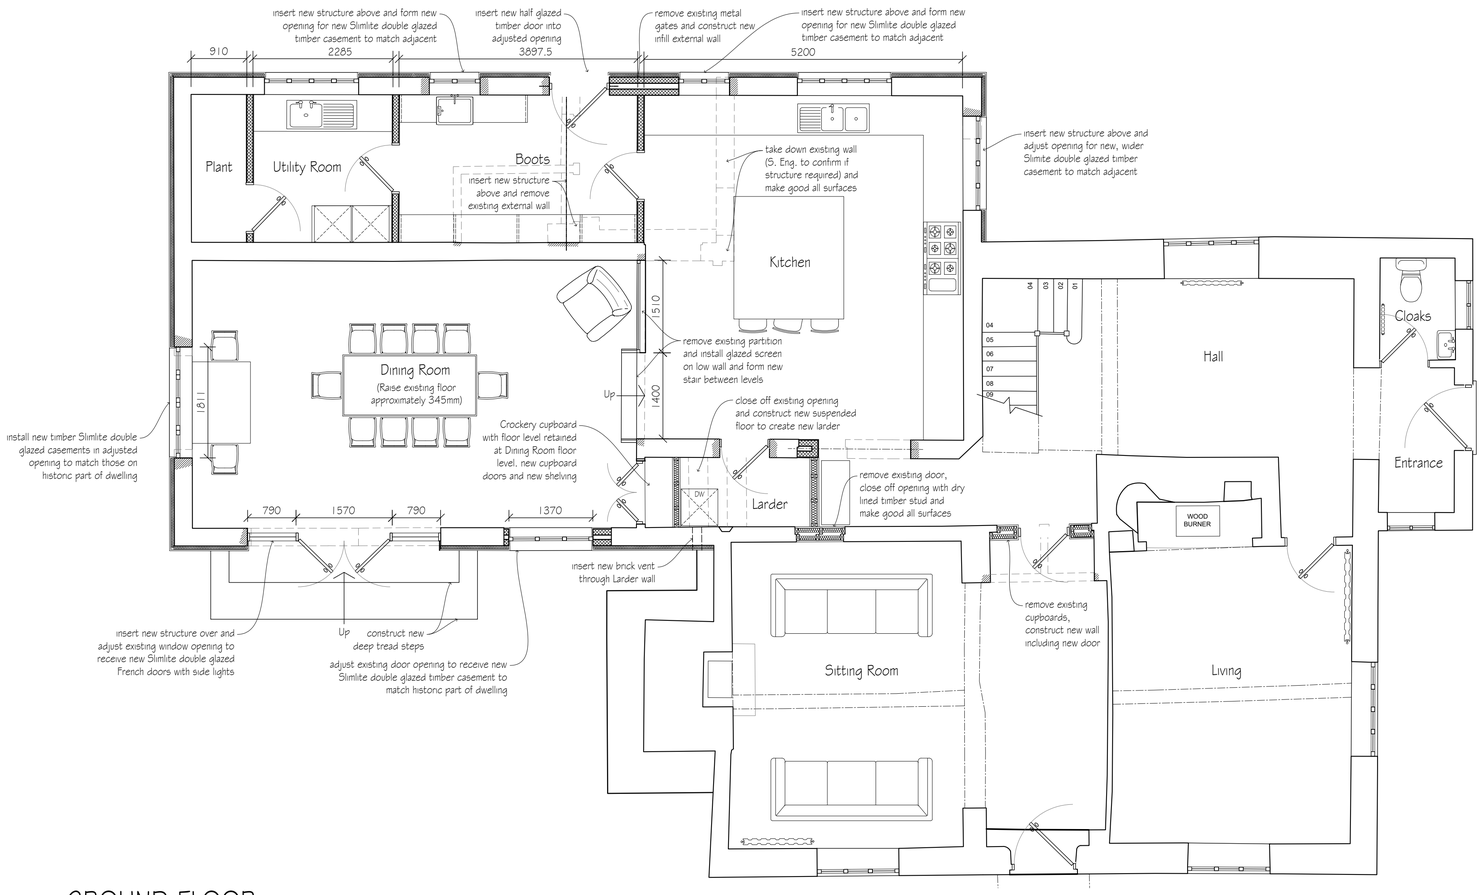


GROUND FLOOR

1:50

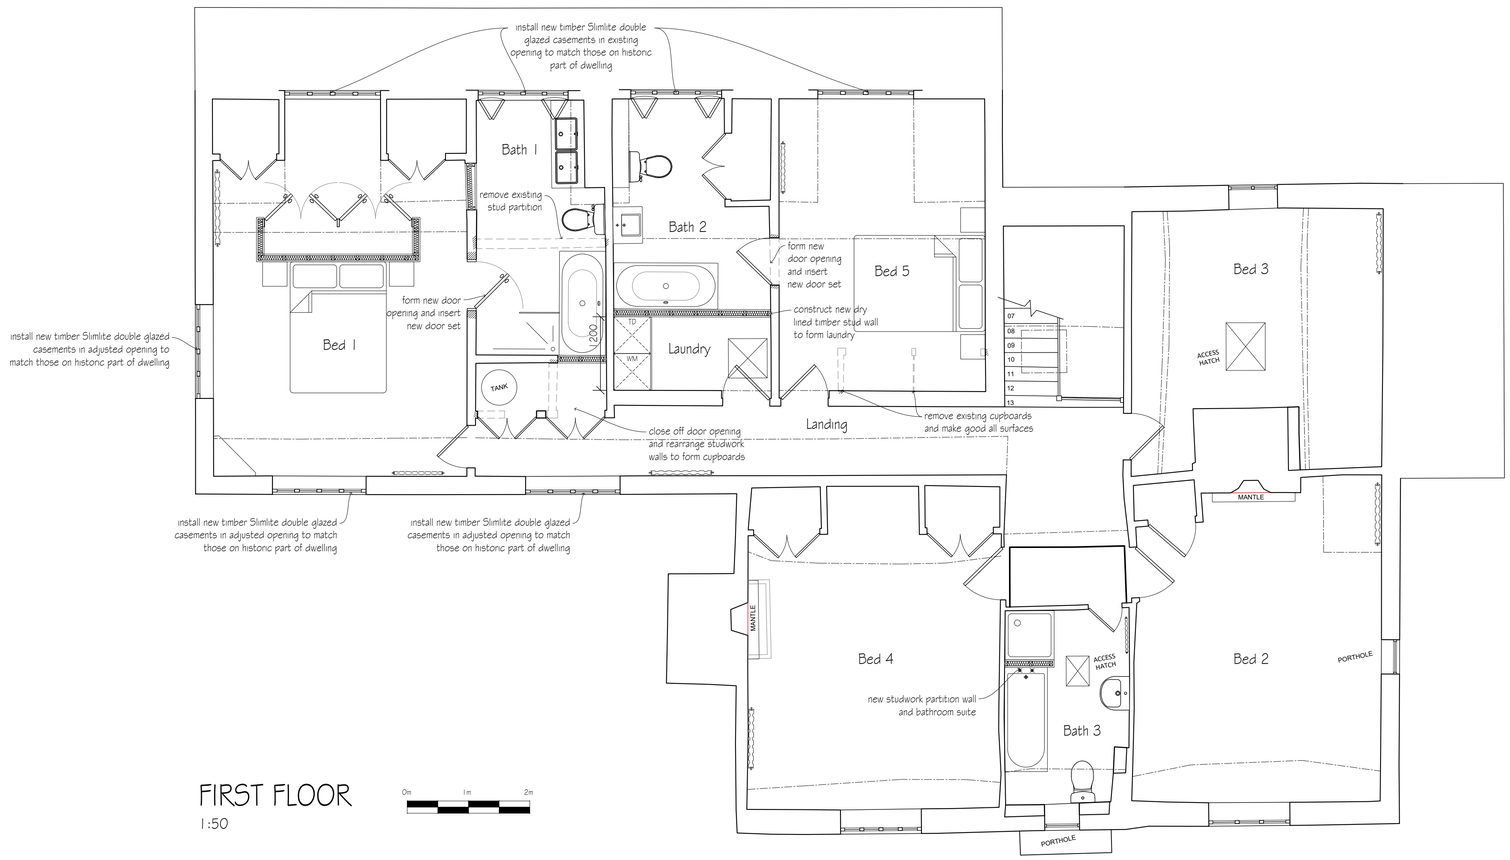

FIRST FLOOR

1:50

0m 1m 2m

-	-	-	-
revisions		initial	date

Contractors, Sub Contractors and Suppliers are to check all relevant dimensions and levels of site and buildings before commencing any shop drawings or building work.

This drawing is copyright and may not be reproduced in any part of form without the written consent of Fowler Architecture and Planning

project

LOWERHOUSE FARM
Lower Chute

preliminary

drawing

Floor Plans

scale	drawn by	date
1:50 @A1	LTW	Dec' 23

220311-303	-
drawing no	rev

FOWLER ARCHITECTURE & PLANNING

39 High Street
Pewsey
Wiltshire
SN9 5AF

tel (01672) 569444
fax (01672) 569488
enquiries@faap.co.uk