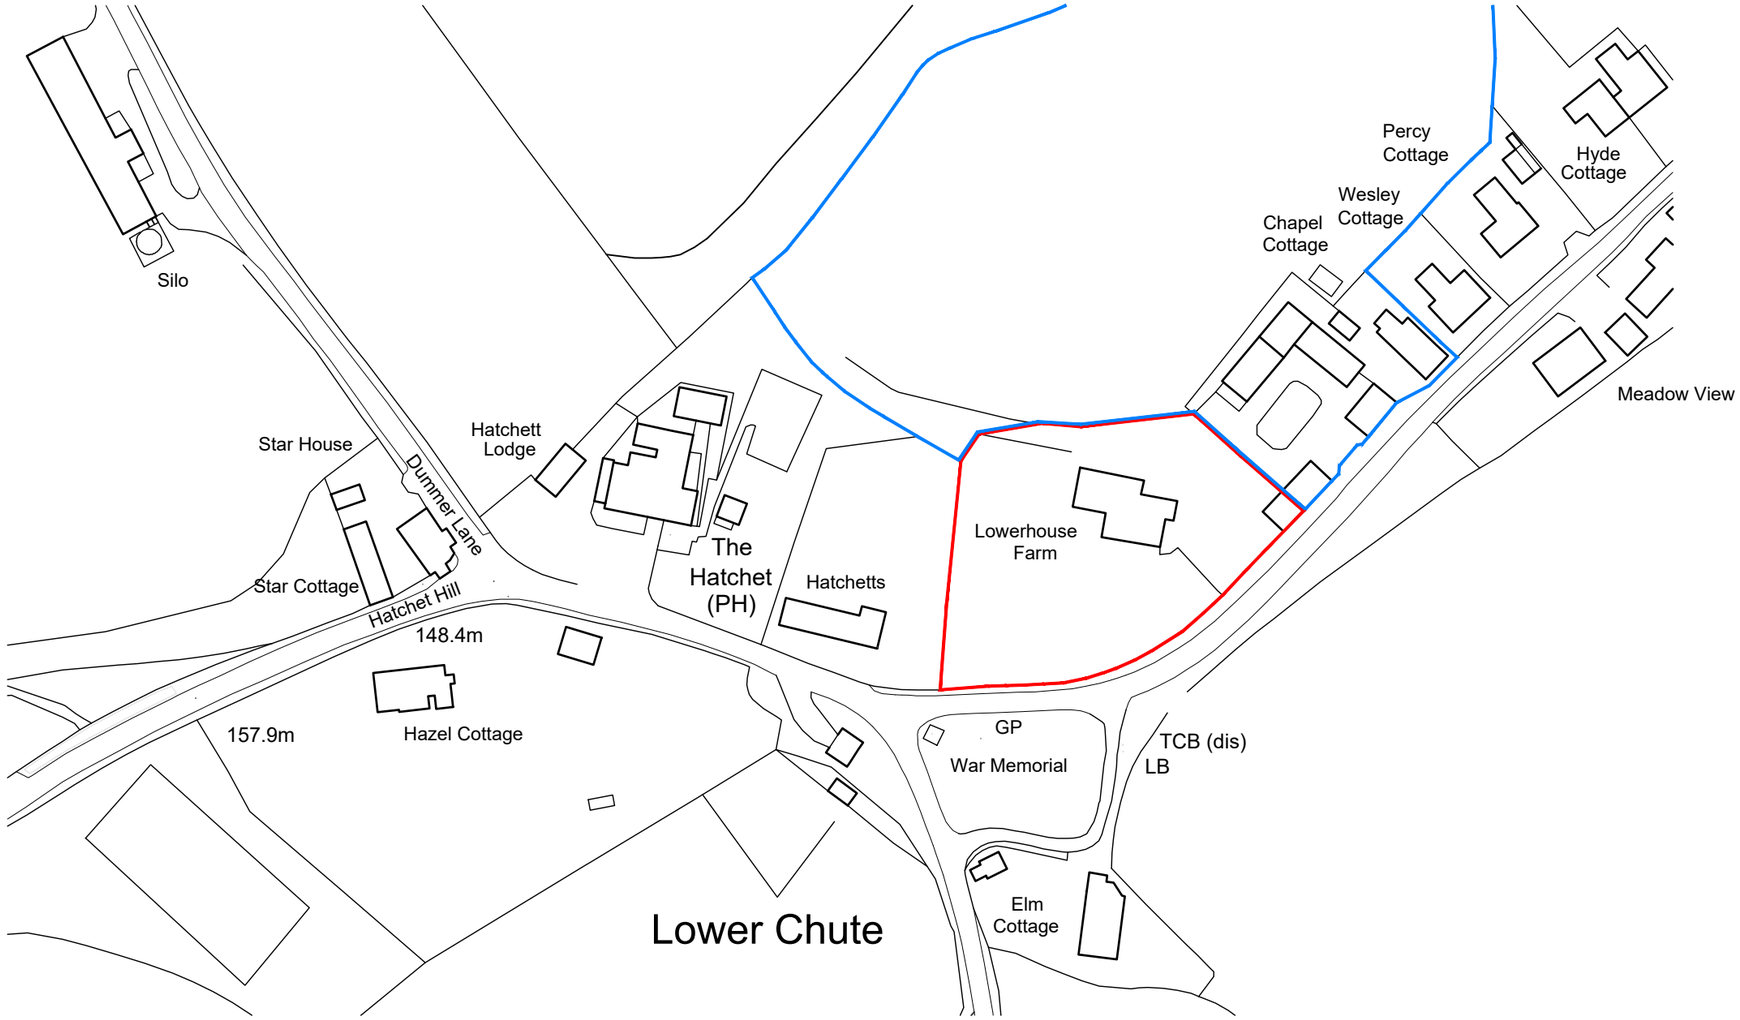

Ordnance Survey, (c) Crown Copyright 2023. All rights reserved. Licence number 100022432

revisions | initial | date

Contractors, Sub Contractors and Suppliers are to check all relevant dimensions and levels of site and buildings before commencing any shop drawings or building work.

This drawing is copyright and may not be reproduced in any part of form without the written consent of Fowler Architecture and Planning

project

LOWERHOUSE FARM
Lower Chute

drawing

Site Location Plan

scale	drawn by	date
1:1250 @A3	BM-C	Dec' 23

drawing no	rev
220311-001	-

FOWLER ARCHITECTURE & PLANNING
39 High Street
Pewsey
Wiltshire
SN9 5AF
tel (01672) 569444
enquiries@faap.co.uk