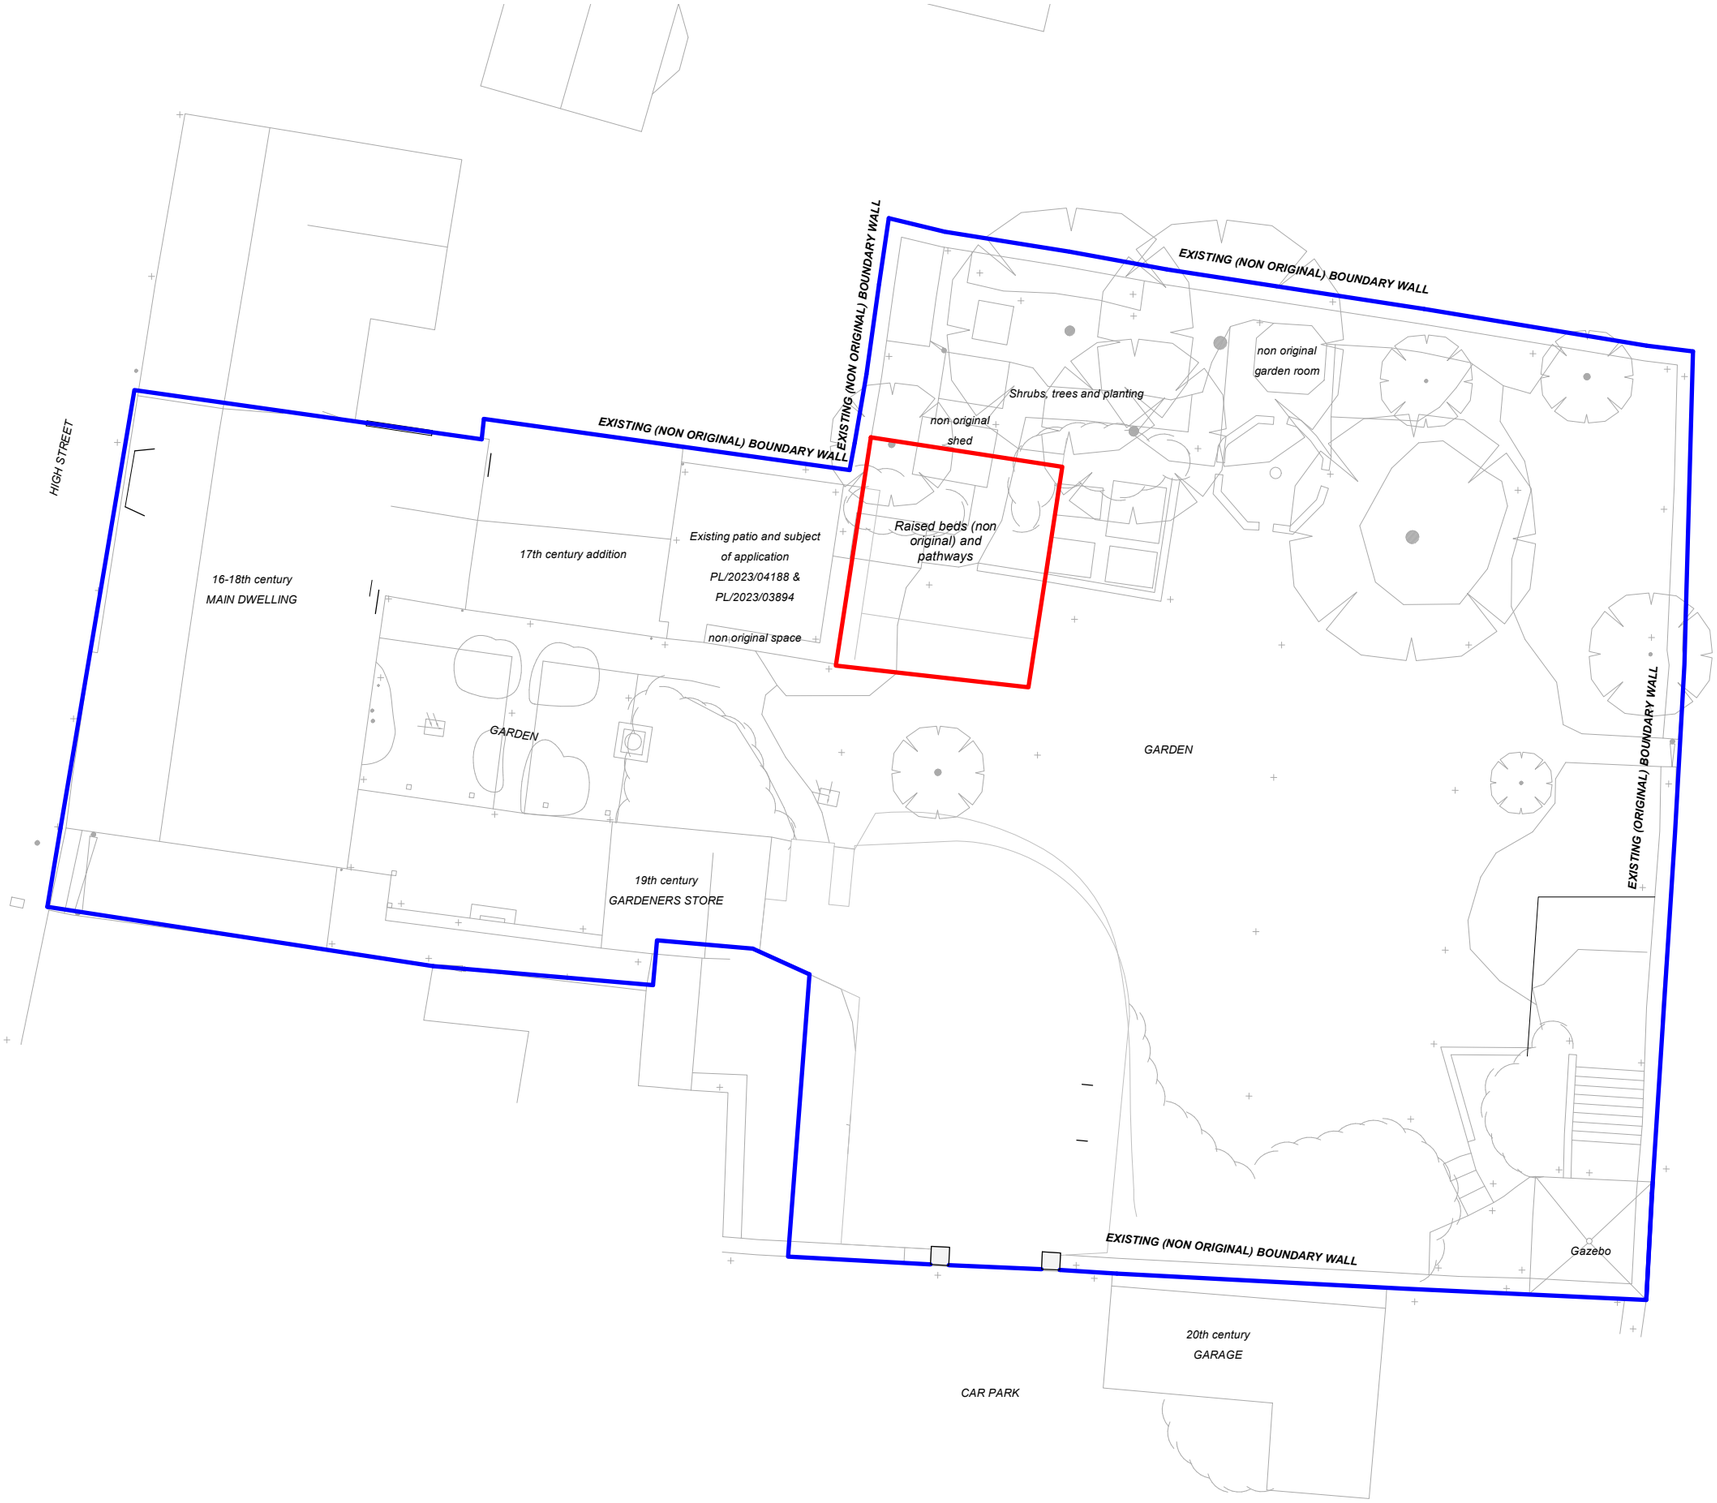


0m 5 10 20 30

DATE OF ISSUE: 28-Aug-2023
DRAWING REVISION: P01

DRAWING TITLE

GARDEN WIDE PLAN

PROJECT NAME: **Alterations, Repairs & Extension**

SITE ADDRESS: 36 High Street, Corsham, SN13 0HB

CLIENT: Richard & Anne Meier

DATE	REV	ISSUED BY	ISSUED TO	REMARK
28-08-23	P01	DR	rm	PLANNING ISSUE (WIP)

David James Robinson

E:david@davidjamesrobinson.co.uk | **T:**+44 (0)1225 330542 | **M:**+44(0)7749674855
A: Potato Garden House - Valley View Road - Charlcombe - Bath - UK - BA1 8DJ

NOTES / REMARKS

Refer to all information submitted but it appears that proposals are reversible and have no apparent impact on historically important features, materials, setting or character.

— Applicant's ownership / site boundary

— Additional land in applicants ownership

NORTH POINT

PROJECT REF: 22009

DRAWING NUMBER / UNIQUE ID: 22009_P-00

PAPER SIZE	DRAWING PURPOSE	SCALE AT A3	DRAWN BY	CHECKED BY
A3	Planning&LBC	1 : 200	DR	Client

Responsibility is not accepted for errors made by others in scaling from this drawing. All dimensions must be checked on site. All construction information should be taken from figured dimensions only. Any discrepancies or uncertainties must be reported to the Architect before proceeding. The purpose of this drawing is clearly stated. To be read along side any specifications or other information. © David James Robinson