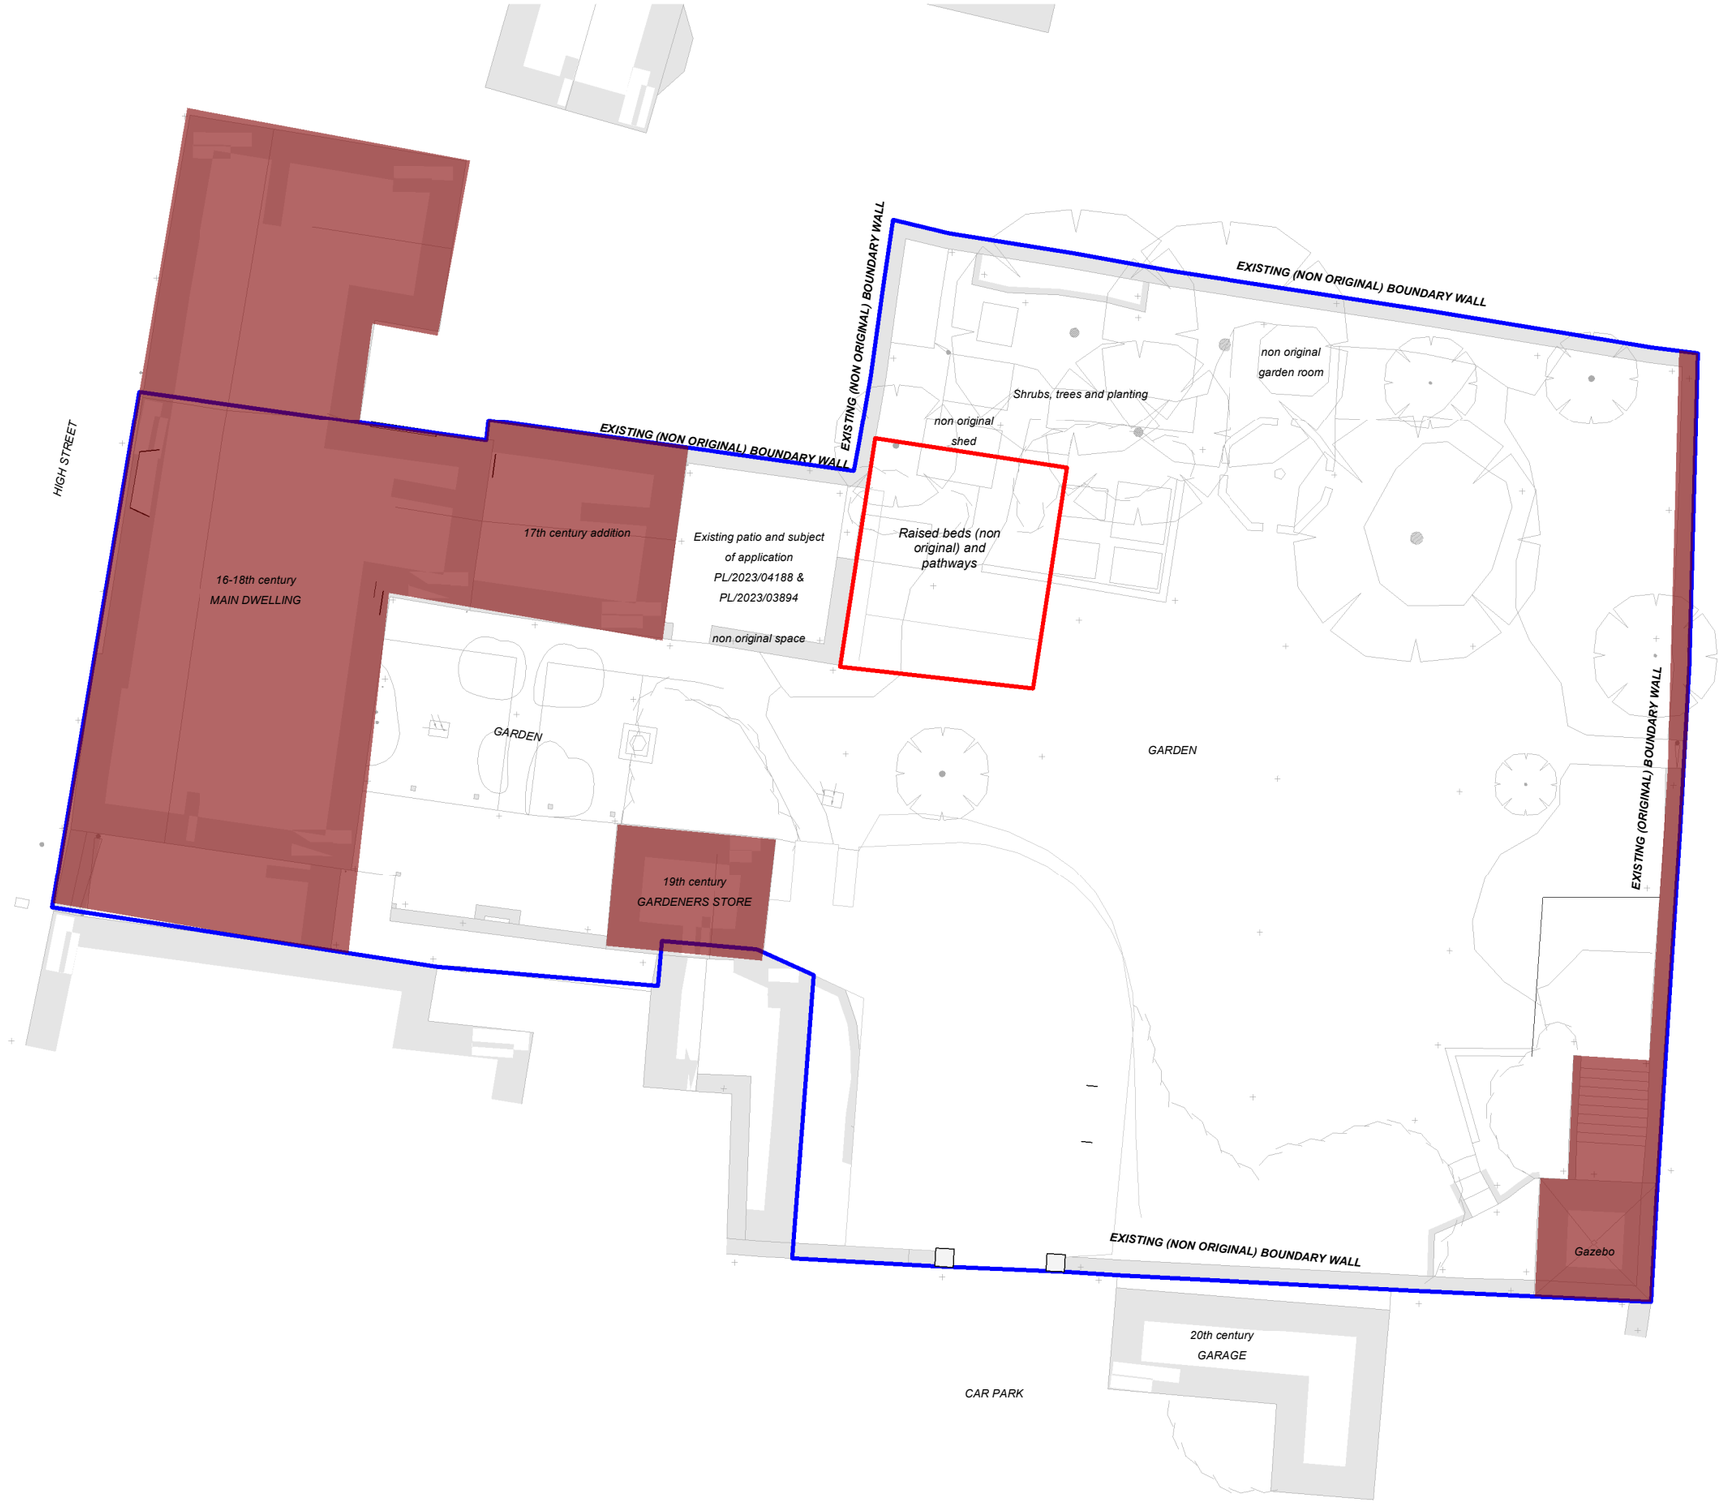


0m 1 2 3 4 5

1 to 100

DATE OF ISSUE: 28-Aug-2023 | DRAWING REVISION: P01

DRAWING TITLE

GARDEN SIGNIFICANT FEATURES

PROJECT NAME: **Alterations, Repairs & Extension**

SITE ADDRESS

36 High Street, Corsham, SN13 0HB

CLIENT: Richard & Anne Meier

DATE	REV	ISSUED BY	ISSUED TO	REMARK
28-08-23	P01	DR	rm	PLANNING ISSUE (WIP)

David James Robinson

E:david@davidjamesrobinson.co.uk | **T:**+44 (0)1225 330542 | **M:**+44(0)7749674855
A: Potato Garden House - Valley View Road - Charlcombe - Bath - UK - BA1 8DJ

NOTES / REMARKS

Applicant's ownership / site boundary

Additional land in applicants ownership

ORIGINAL OR HISTORICALLY SIGNIFICANT
Refer to heritage impact assessment. Note proposals do not affect features listed as historically important or significant.

NORTH POINT

PROJECT REF: 22009

DRAWING NUMBER / UNIQUE ID: 22009_P-01a

PAPER SIZE	DRAWING PURPOSE	SCALE AT A3	DRAWN BY	CHECKED BY
A3	Planning&LBC	1 : 200	DR	Client

Responsibility is not accepted for errors made by others in scaling from this drawing. All dimensions must be checked on site. All construction information should be taken from figured dimensions only. Any discrepancies or uncertainties must be reported to the Architect before proceeding. The purpose of this drawing is clearly stated. To be read along side any specifications or other information. © David James Robinson