
Garage at 156 Sheldon Road, SN14 0BZ

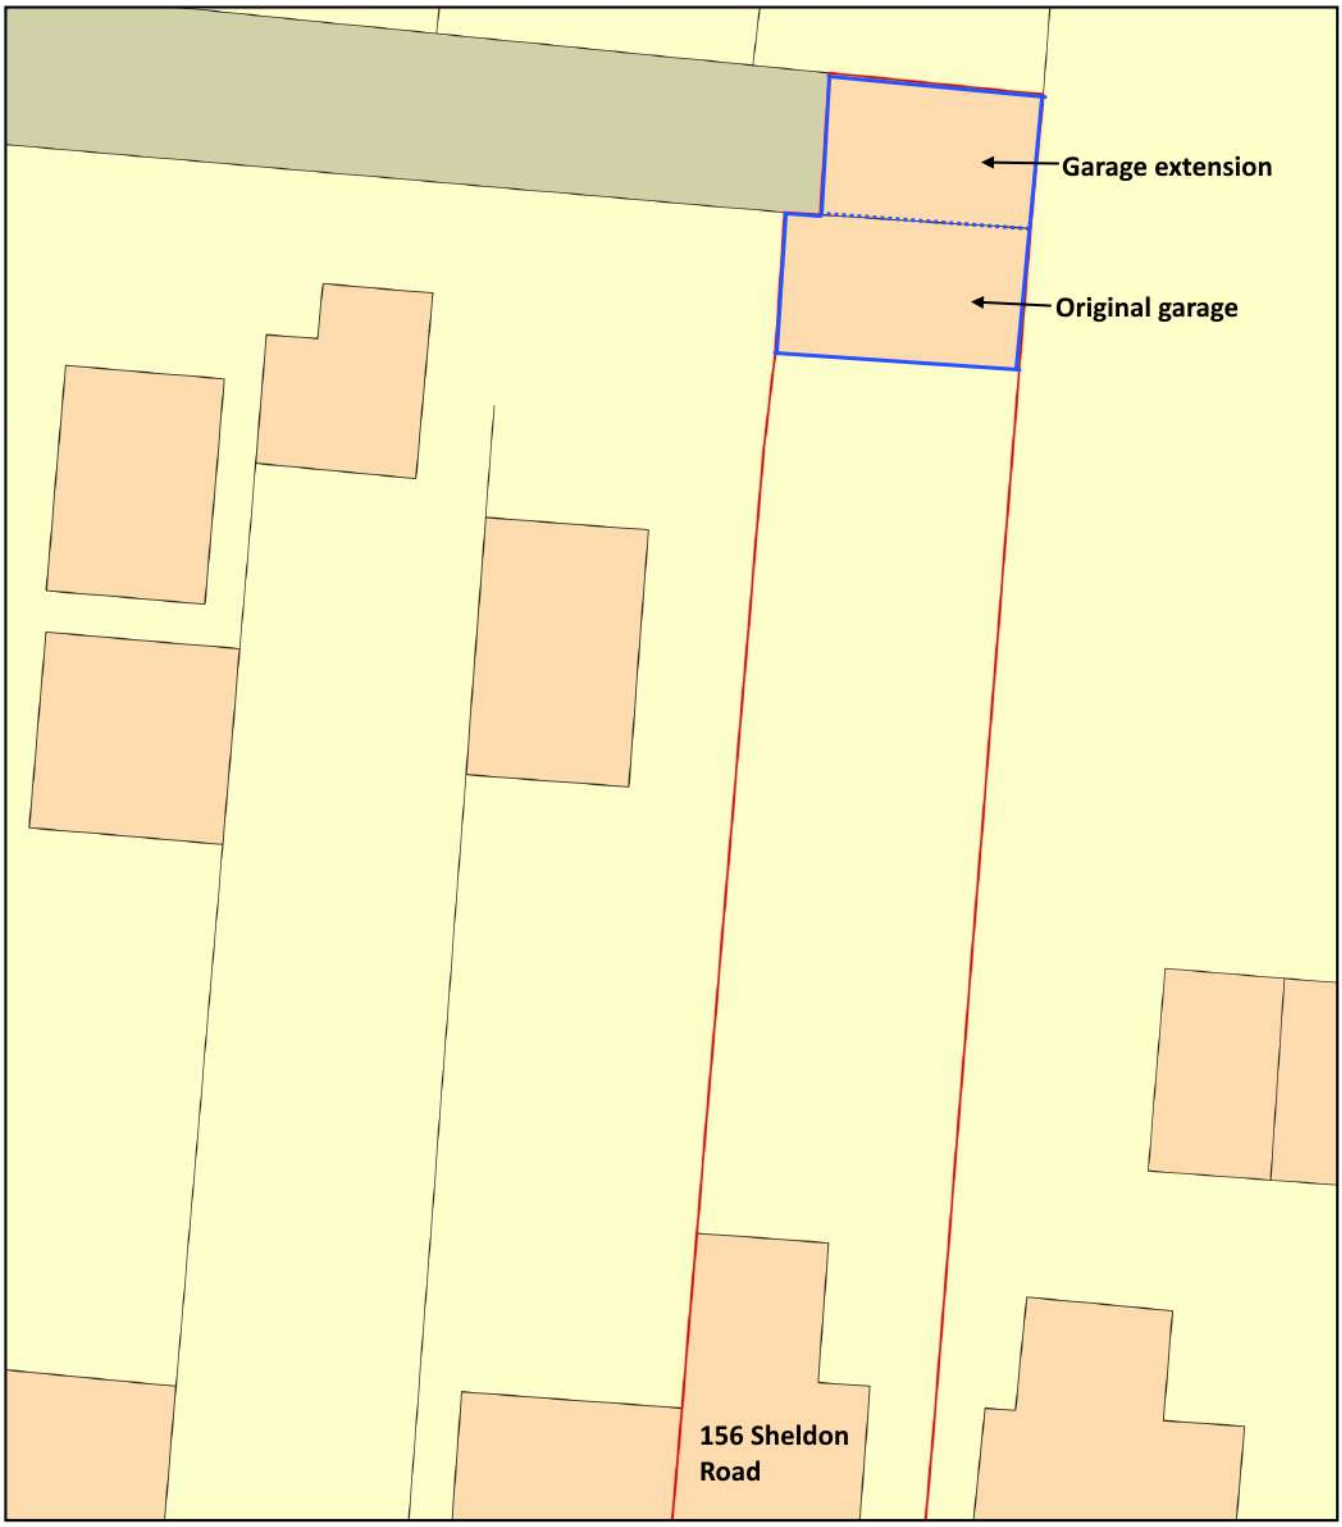

0 10
Metres

N

ReQuestaPlan

Plan Produced for: Joe Carpenter

Date Produced: 04 Dec 2023

Plan Reference Number: TQRQM23338162456305

Scale: 1:200 @ A4

© Crown copyright and database rights 2023 OS 100042766