DO NOT SCALE FROM THIS DRAWING ALL DIMENSIONS TO BE CHECKED ON SITE PRIOR TO COMMENCEMENT. ANY DISCREPANCIES TO BE REPORTED IMMEDIATELY TO THE ARCHITECT.

0 1 2 3 4 5
Metres 1:50

0 2 4 6 8 10
Metres 1:100

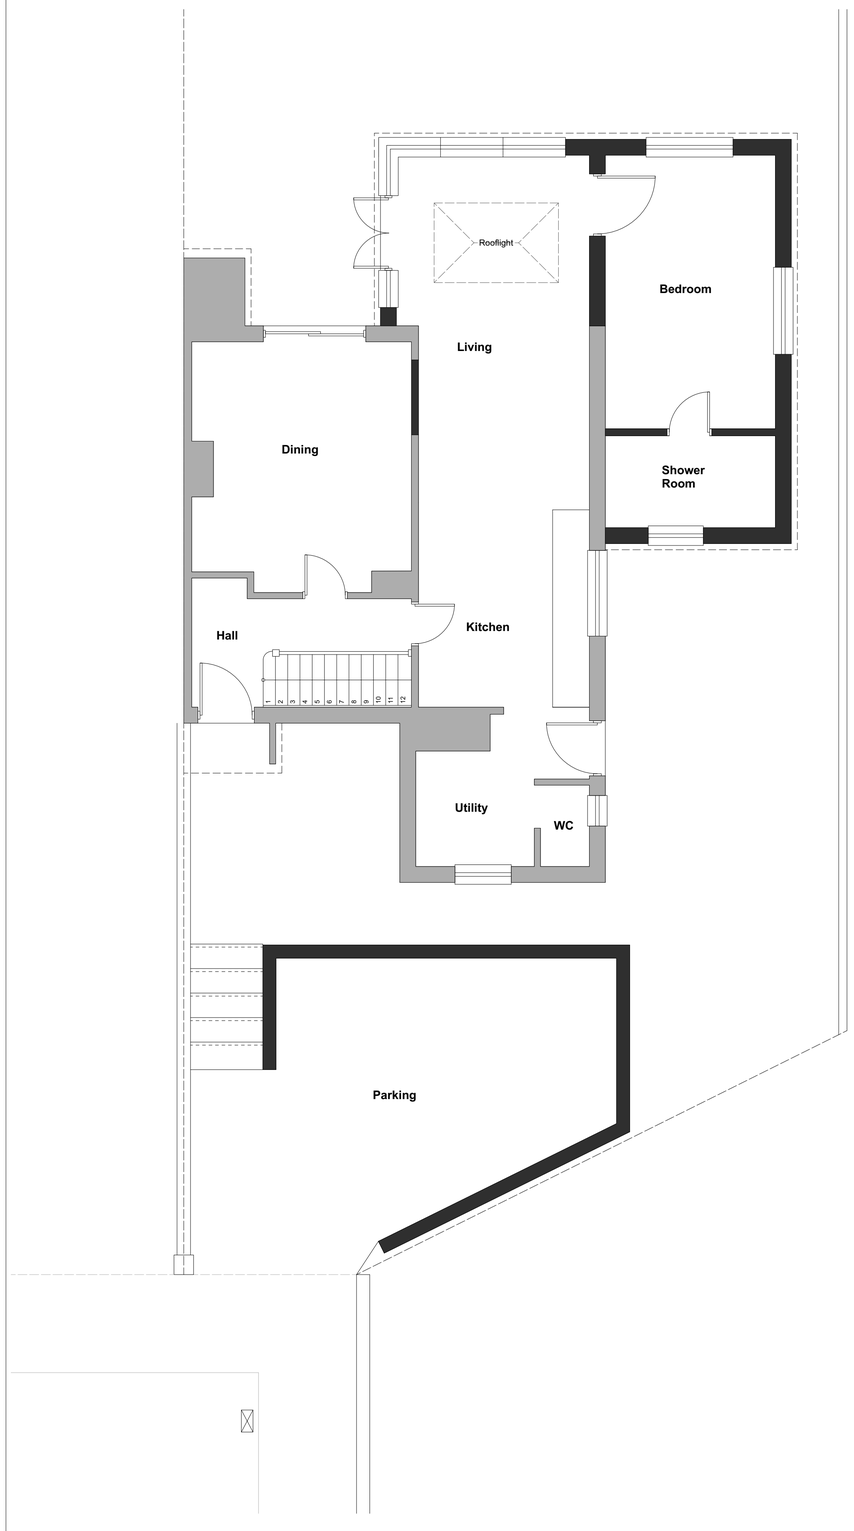

PLN 01 Proposed GF Plan
1:50

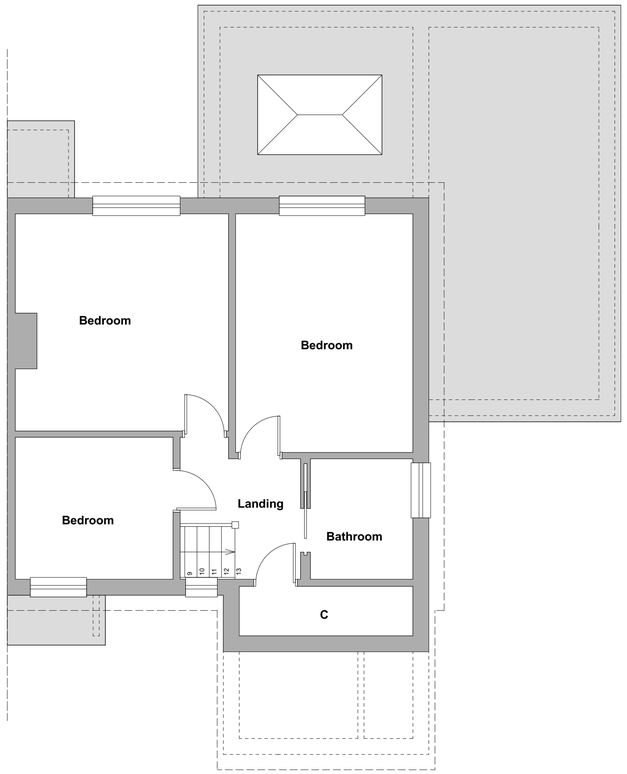

PLN 02 Proposed FF Plan
1:50

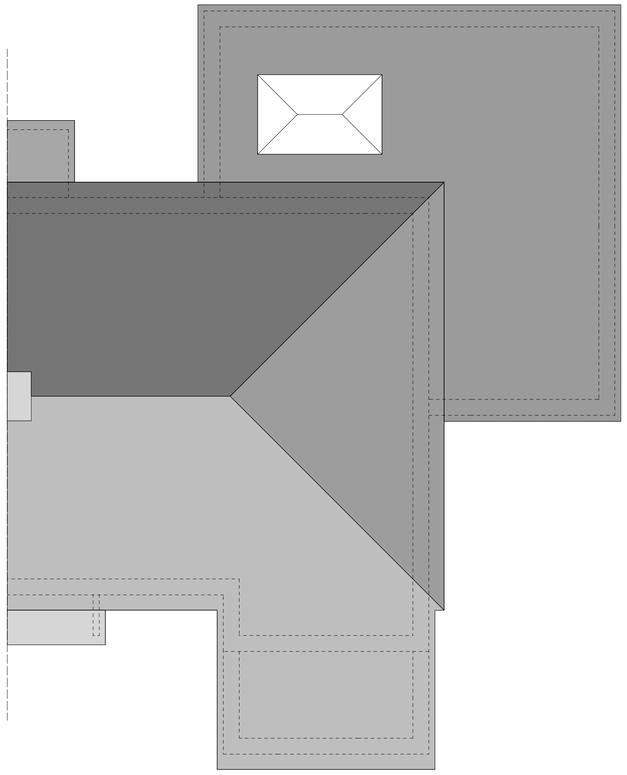

PLN 03 Proposed Roof Plan
1:50

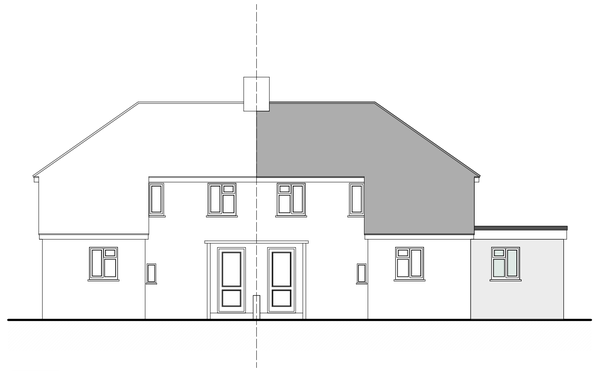

ELV 01 Proposed NW Elevation
1:100



ELV 02 Proposed SE Elevation
1:100



ELV 03 Proposed SW Elevation
1:100

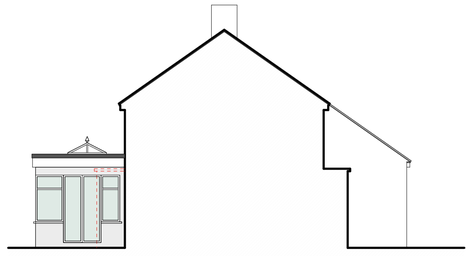

ELV 04 Proposed NE Elevation
1:100

PAUL STEVENS ARCHITECTURE LTD
Unit 3 Boathouse Meadow Business Park
Cherry Orchard Lane
Salisbury
Wiltshire
SP2 7LD

Tel No: 01722 349384

THIS DRAWING IS COPYRIGHT. IT MUST NOT BE COPIED, USED OR DISCLOSED TO THIRD PARTIES WITHOUT PRIOR PERMISSION.

PROJECT:

75 Western Way
Salisbury
Wiltshire
SP2 9RD

DRAWING:

Proposed
Site Plan

SCALE: 1:50, 100 @ A1
DATE: 11 2023

DESIGN: ☐ PLANNING: ☒ BLDG REGS: ☐
TENDER: ☐ CONSTRUCTION: ☐
DRAWN: CEB DATE: 24/11/2023
CHECKED: DATE:

JOB No: 1072

DWG No: 03 REV: B

CURRENT: ☐
SUPERSEDED: ☐