HW
19/11/2023

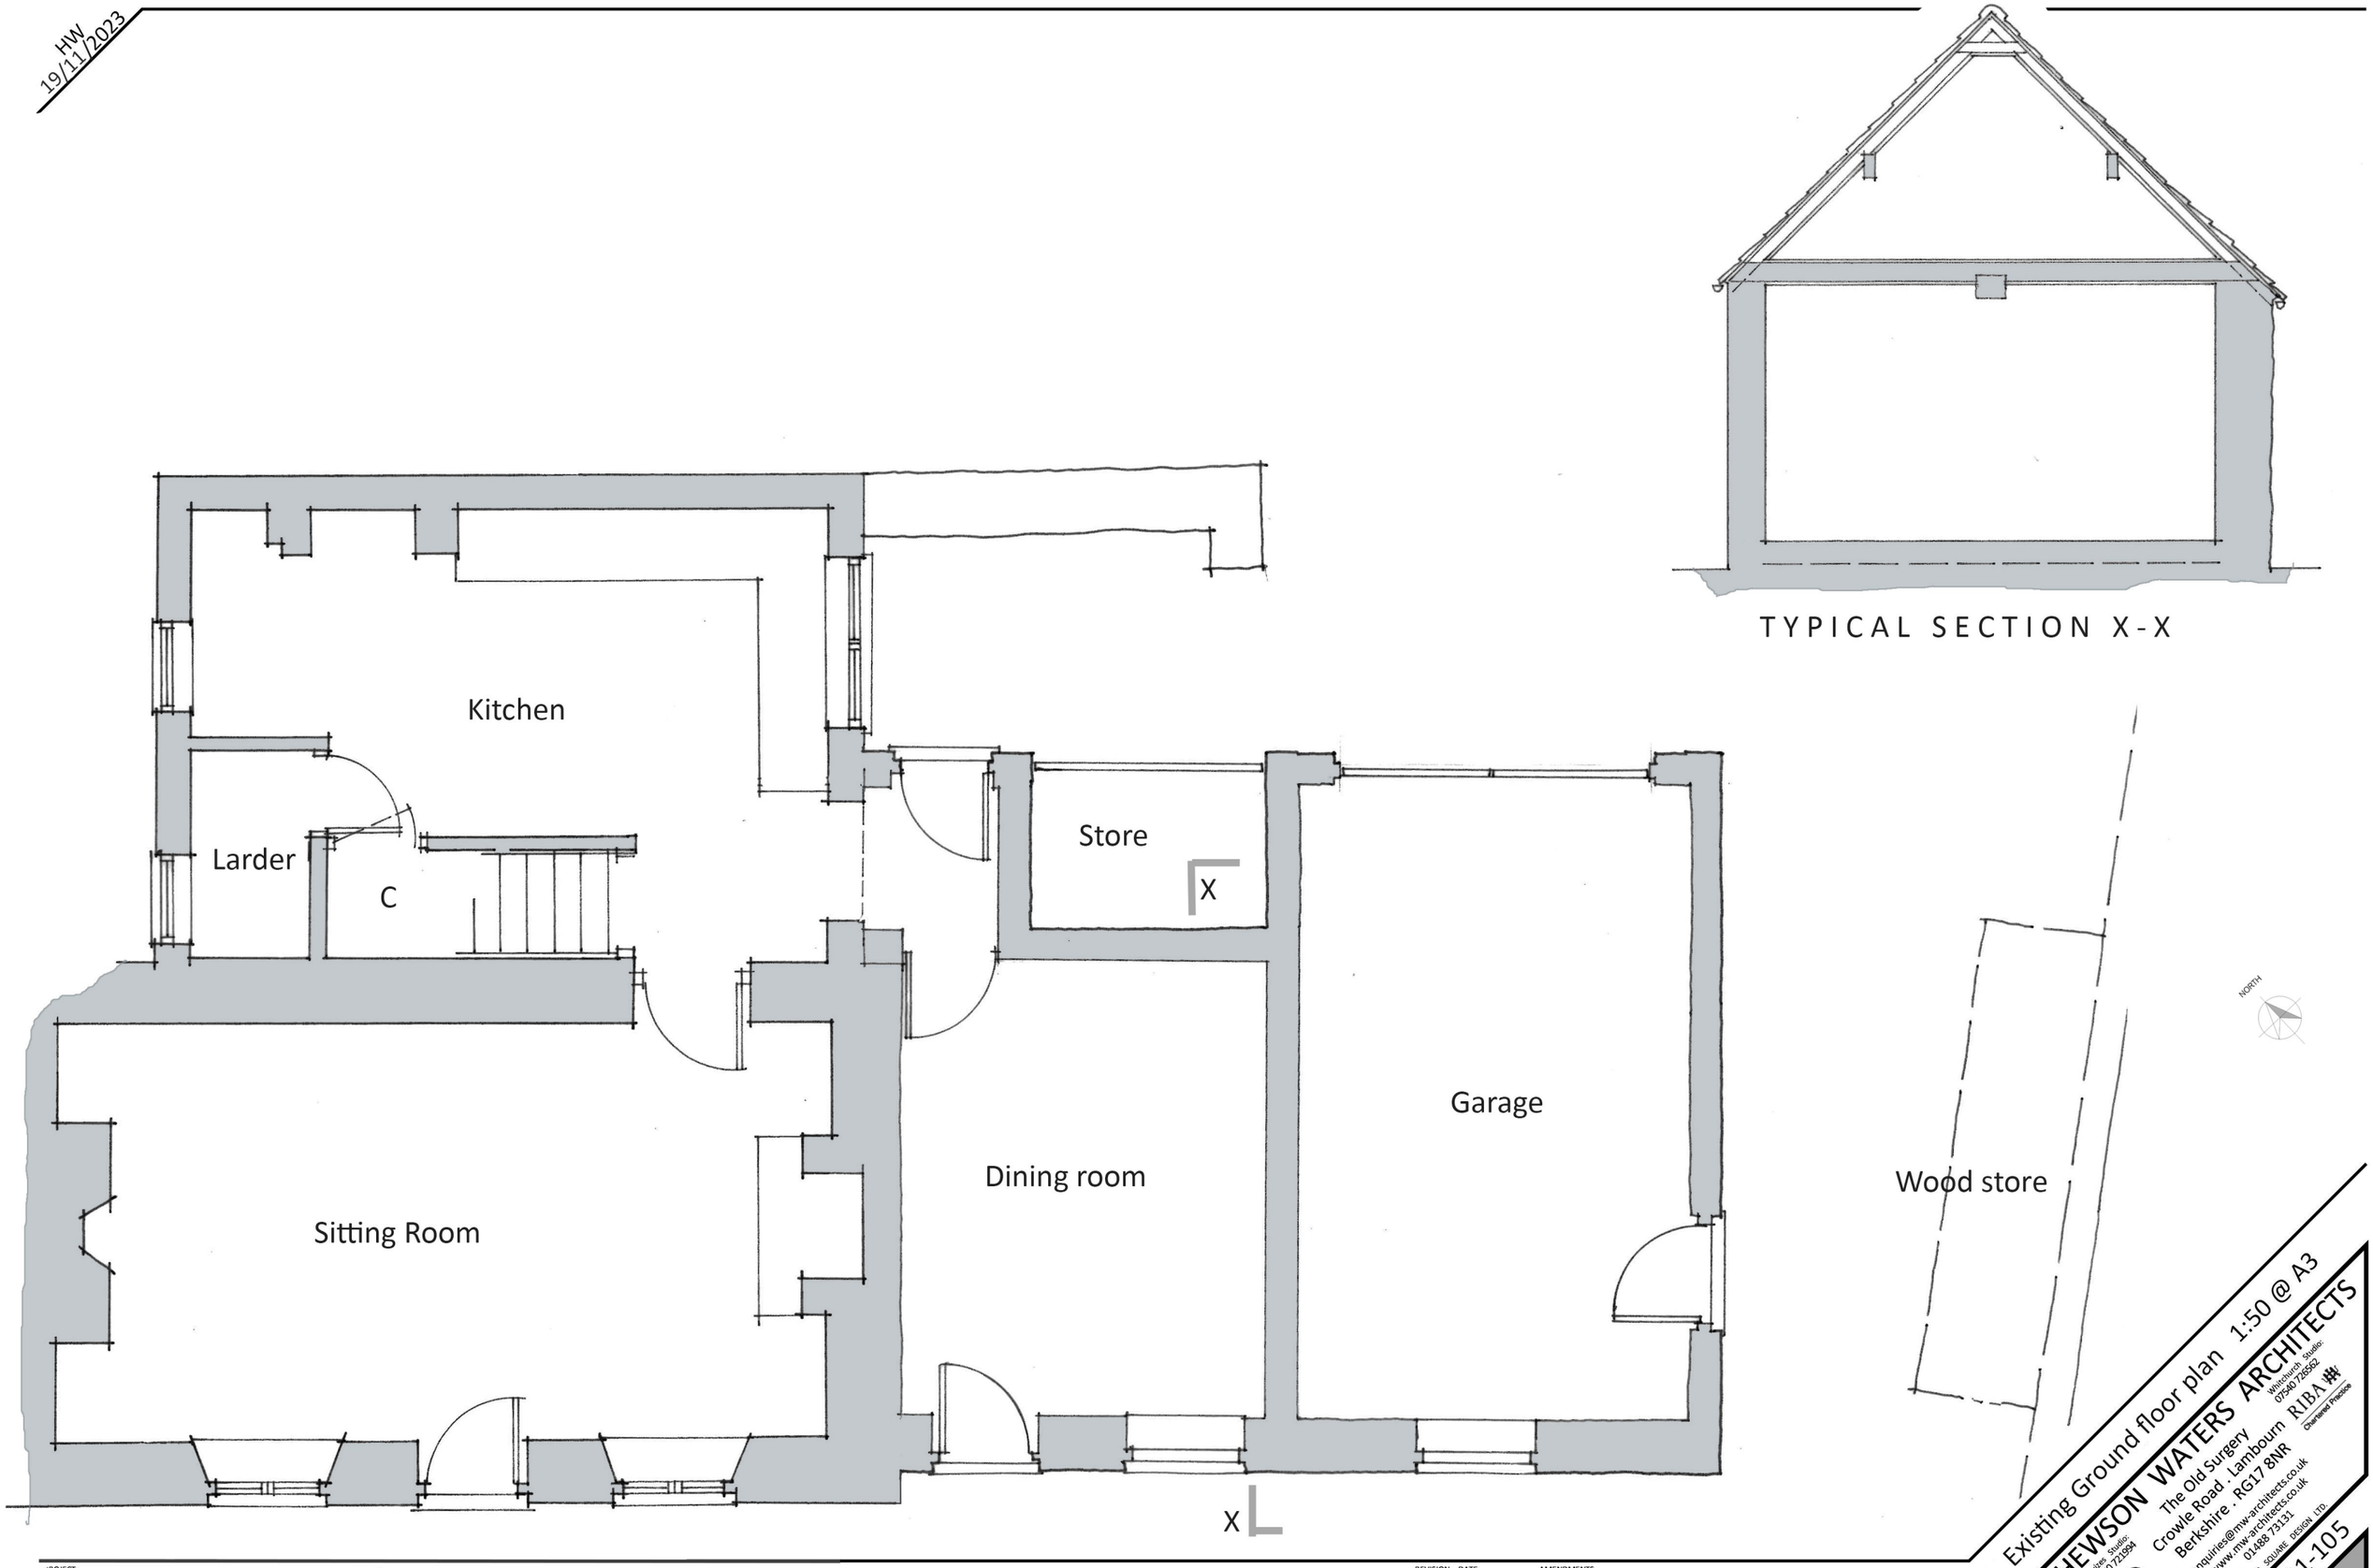

TYPICAL SECTION X-X

Existing Ground floor plan 1:50 @ A3

MATHEWSON WATERS ARCHITECTS
The Old Surgery
Crowle Road . Lambourn
Berkshire . RG17 8NR
enquiries@mw-architects.co.uk
www.mw-architects.co.uk
01488 73131
Whitchurch Studio: 07540 726562
Devizes Studio: 01380 721994
RIBA Chartered Practice
ISO 9001 REGISTERED
© FOUR SQUARE DESIGN LTD.
23021-105

PROJECT

School Lane, Cottage, Grittleton. SN14 6AR

REVISION DATE AMENDMENTS

0 1 2 2.5m
SCALE BAR - 1:50

ALL FIGURED DIMENSIONS ARE TO BE TAKEN IN PREFERENCE TO SCALED DIMENSIONS AND ANY INACCURACIES ARE TO BE REPORTED TO THE ARCHITECT. DIMENSIONS TO BE CHECKED ON SITE BEFORE ANY WORK IS PUT IN HAND OR PREFABRICATED. COPYRIGHT OF THIS DRAWING IS RETAINED BY THE ARCHITECT AND IT MUST NOT BE REPRODUCED WITHOUT THEIR WRITTEN CONSENT.