
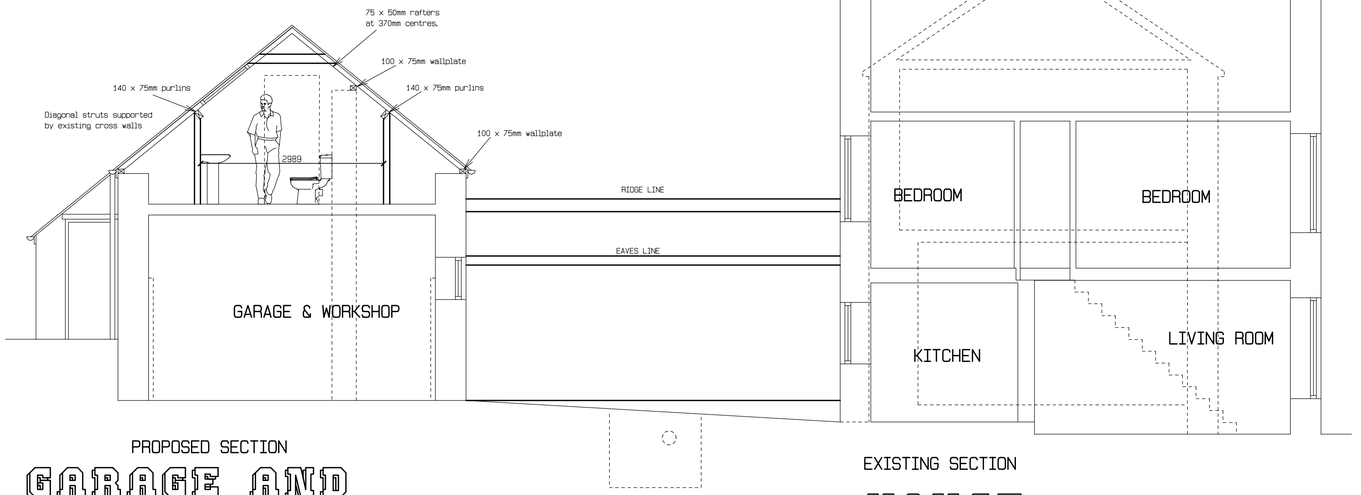



PROPOSED SECTION

EXISTING SECTION

GARAGE AND STORAGE BUILDING

HOUSE

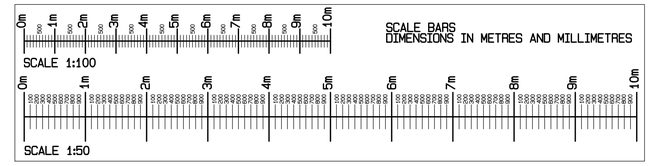

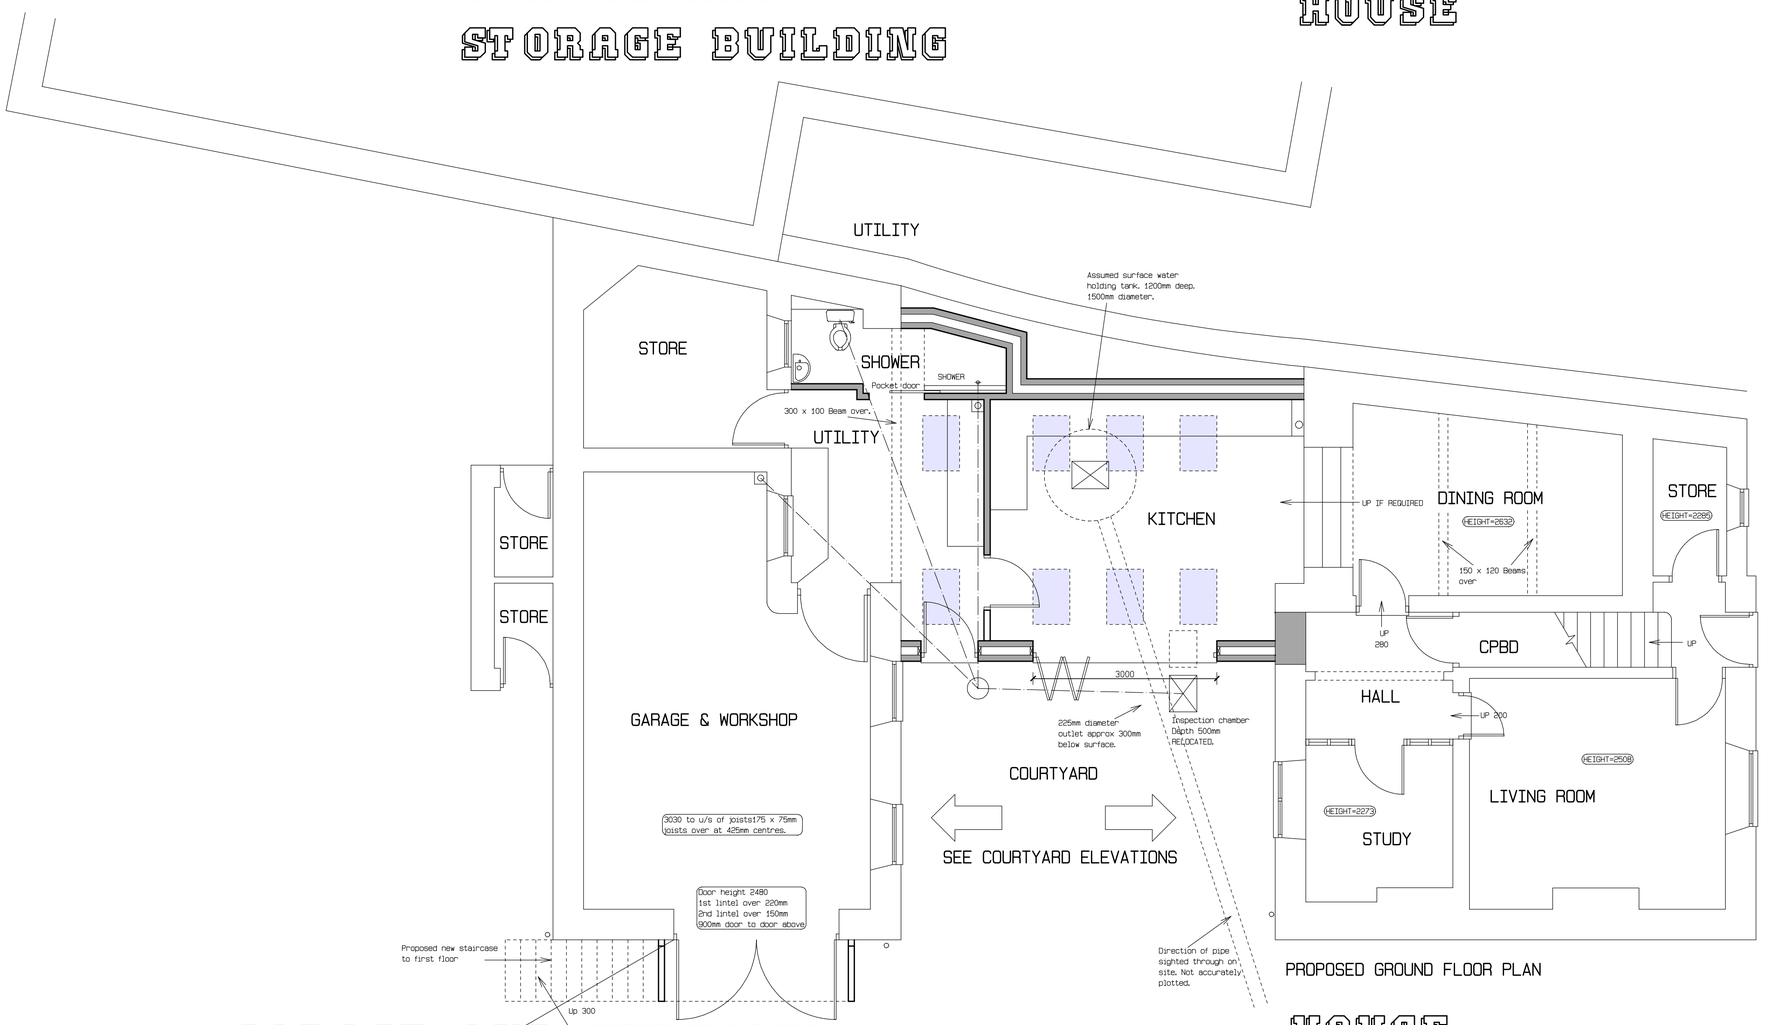

PROPOSED GROUND FLOOR PLAN

PROPOSED GROUND FLOOR PLAN

GARAGE AND STORAGE BUILDING

HOUSE

NOTE.
THIS DRAWING HAS BEEN PREPARED TO OBTAIN PLANNING CONSENT ONLY. IT IS NOT TO BE USED FOR CONSTRUCTION PURPOSES.

ALL DIMENSIONS APPROXIMATE. THESE PLANS CAN BE SCALED FOR PLANNING PURPOSES ONLY.

CIL FLOOR AREAS CALC	
EXISTING HOUSE GROUND FLOOR PLAN	- 50.9 SQM
EXISTING HOUSE FIRST FLOOR PLAN	- 48.1 SQM
EXISTING GARAGE GROUND FLOOR PLAN	- 46.2 SQM
EXISTING GARAGE FIRST FLOOR PLAN	- 39.2 SQM
EXISTING TOTAL FLOOR AREA	- 184.4 SQM
PROPOSED TOTAL GROUND FLOOR PLAN	- 126.8 SQM
EXISTING HOUSE FIRST FLOOR PLAN	- 48.1 SQM
PROPOSED GARAGE FIRST FLOOR PLAN	- 39.2 SQM
PROPOSED TOTAL FLOOR AREA	- 214.1 SQM
PROPOSED NEW EXTENSIONS TOTAL	-29.7 SQM

Revision A 21-12-2023
Kitchen extension increased in depth to clients requirements. All associated plans, sections amended accordingly.

NEIL ARMSTRONG
ARCHITECTURAL SERVICES
31 Church Ground, South Marston, Swindon, Wilts. SN3 4FL. Tel: (01793) 832158
Mobile: 07971 881162

client
MR M HALLEY & MISS J BADGER
85 HIGH STREET
PURTON
SWINDON WILTS
SN5 4AB

project
85 HIGH STREET
PURTON
SWINDON WILTS
SN5 4AB

title
PROPOSED LOFT CONVERSION TO GARAGE & LINK EXTENSION BETWEEN HOUSE AND GARAGE GROUND FLOOR PLANS AND SECTIONS

scale	date	drawn
1:100 1:50	7-7-2023	NBA
		paper A1
revision A	no. Y23-106-4	

Work to figured dimensions only. Any queries should be referred to the address shown above. This drawing is the Copyright of Neil Armstrong Architectural Services and shall not be altered, copied or reproduced in anyway without prior written consent.