Existing

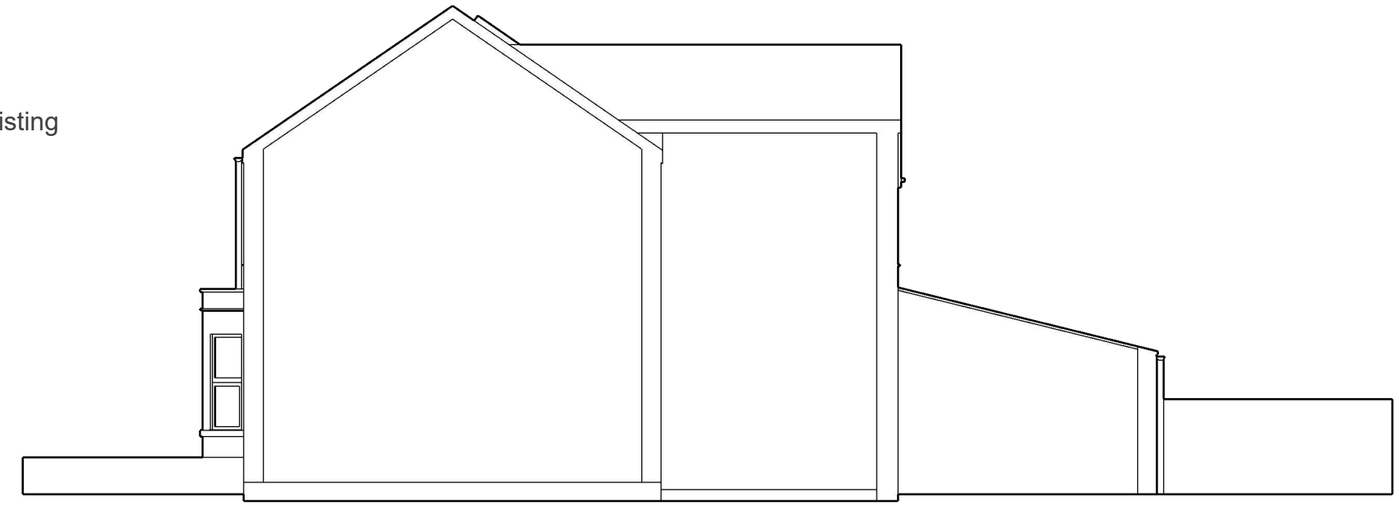

Proposed

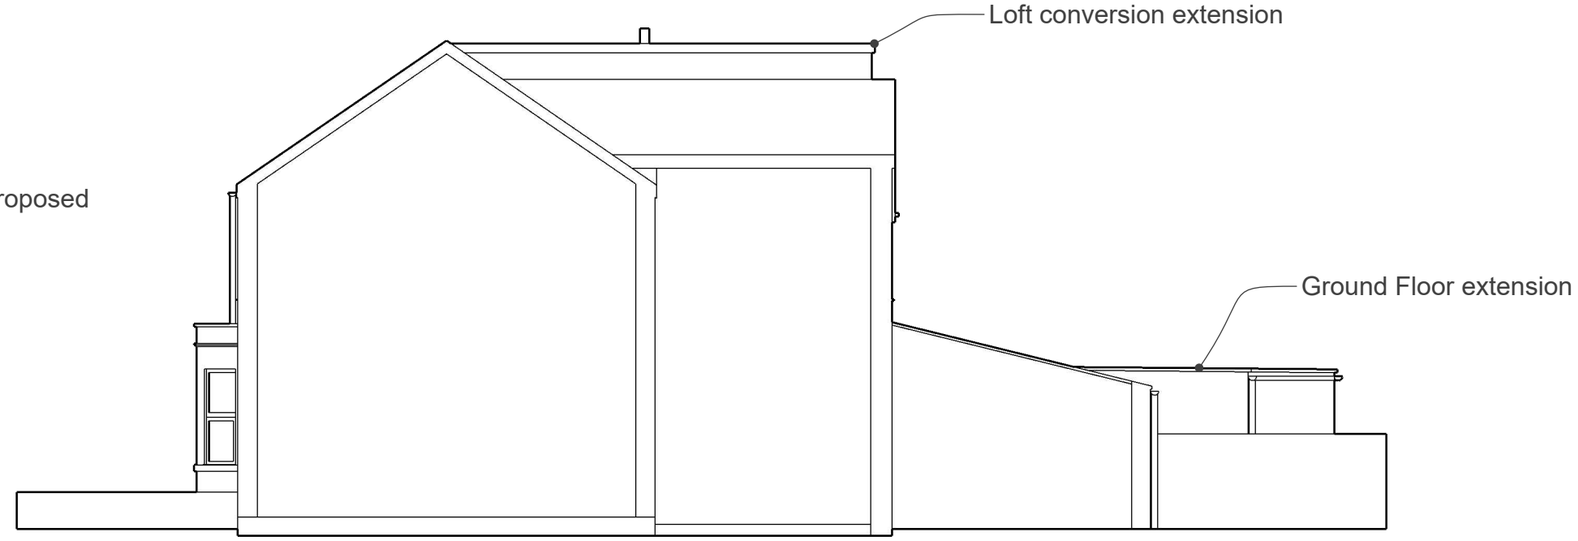

Design and Planning Works Ltd
www.theplanningworks.co.uk

Elevations Right Side
Existing and Proposed
(Right when viewed from front)

Scale: 1:100 A3

