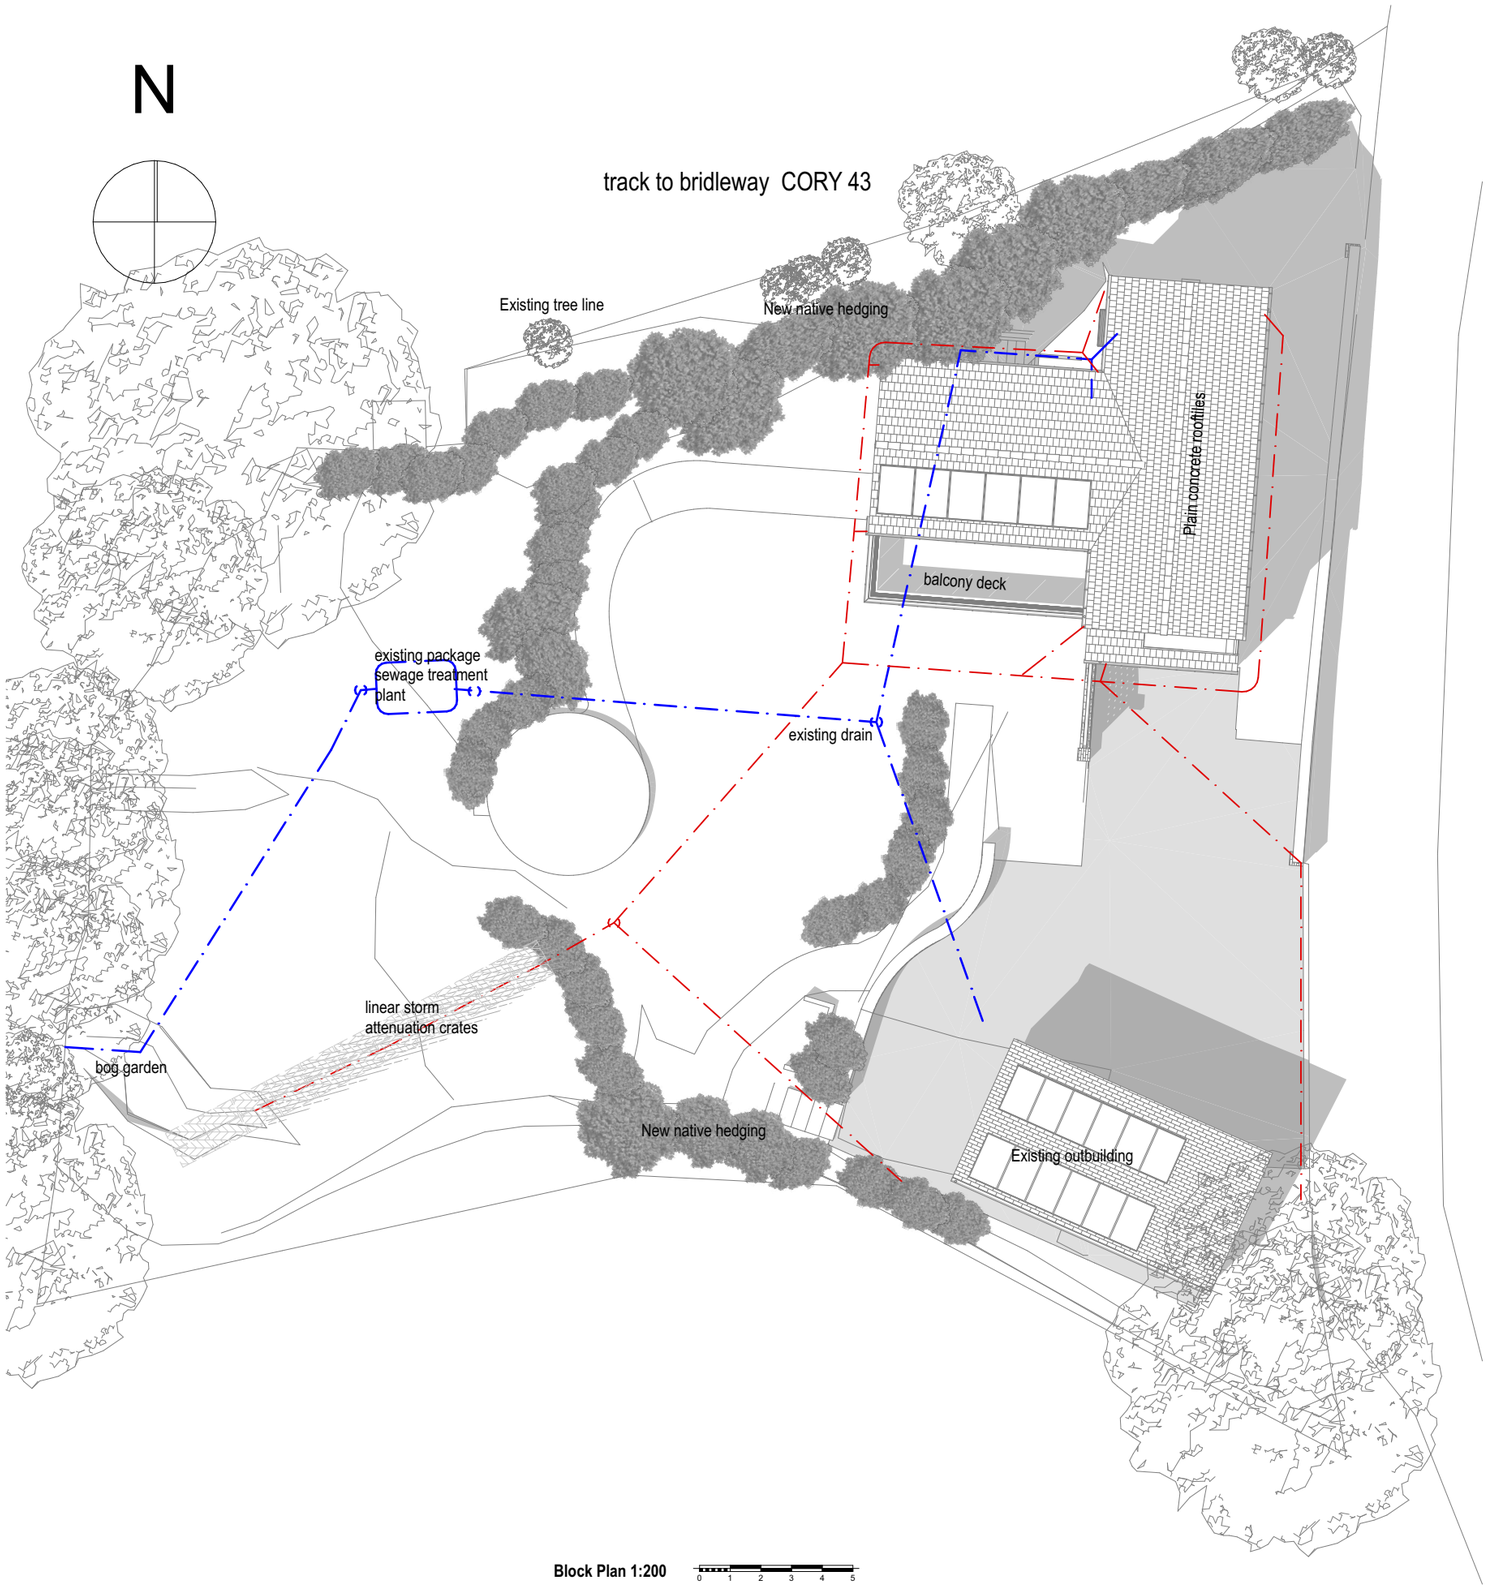


Block Plan 1:200 0 1 2 3 4 5

NB Drainage layout proposed as approved scheme

Foul drain

Surface water drain

Transmittal Set ID	Transmittal Set Date	Transmittal Set Name
G	Work in Progress	general amendments adjusted to new design

Swann Design
ARCHITECTS
The Old School, Great Elm,
Frome, Somerset BA11 3NY
mail@swanndesign.co.uk
swanndesign.co.uk
t : 01373 831256
arb Architects Registration Board
REG NO: 0804811

Rose Cottages

Block Plan and drainage proposed

Sarah & Andrew du Feu
Rose Cottages
Lye's Green
Corsley
BA12 7PB

drawing: **968A.P.1**
scale: 1:200
date: **20/12/2023**
sheet: **A3(l)**
drawing status: stage 4
issue: Work in Progress
filename: 968_PB _7_12_23.pln