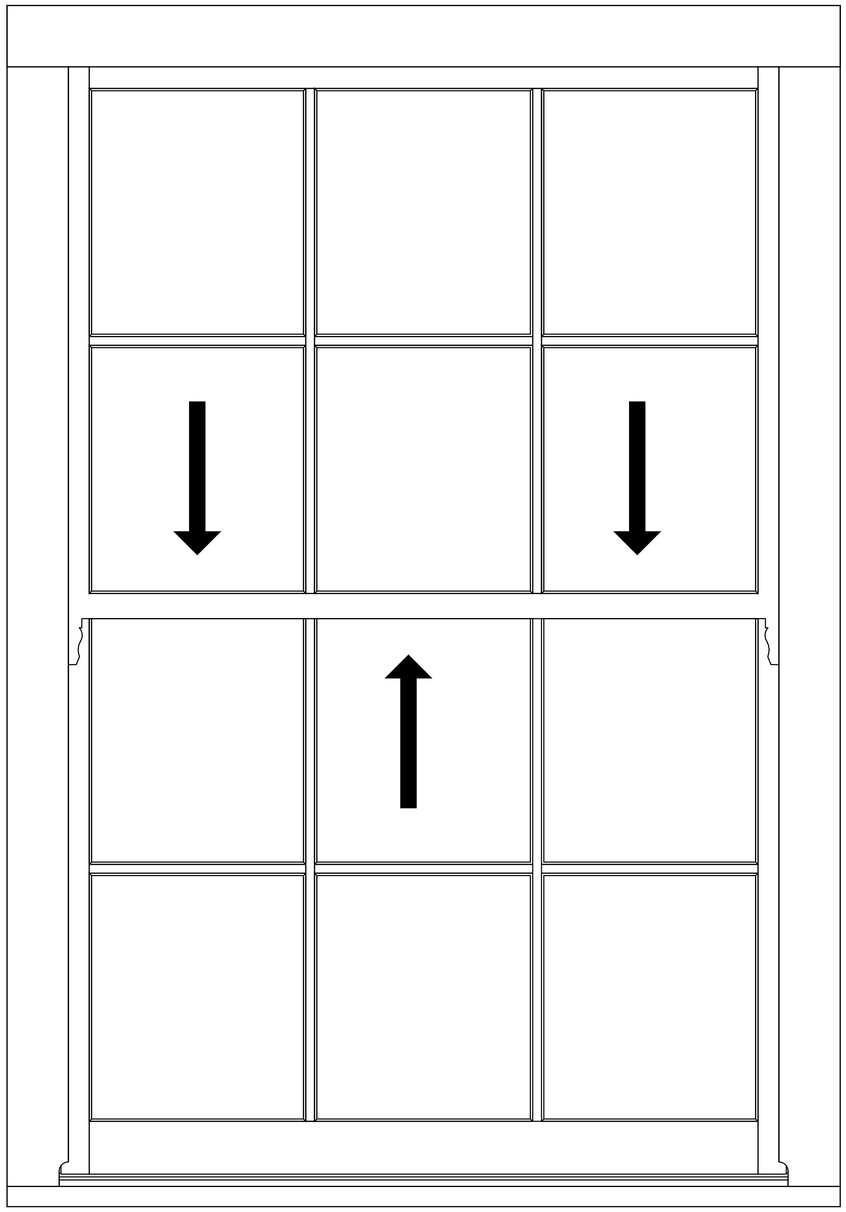

1360mm wide Traditional Sash Window Elevation

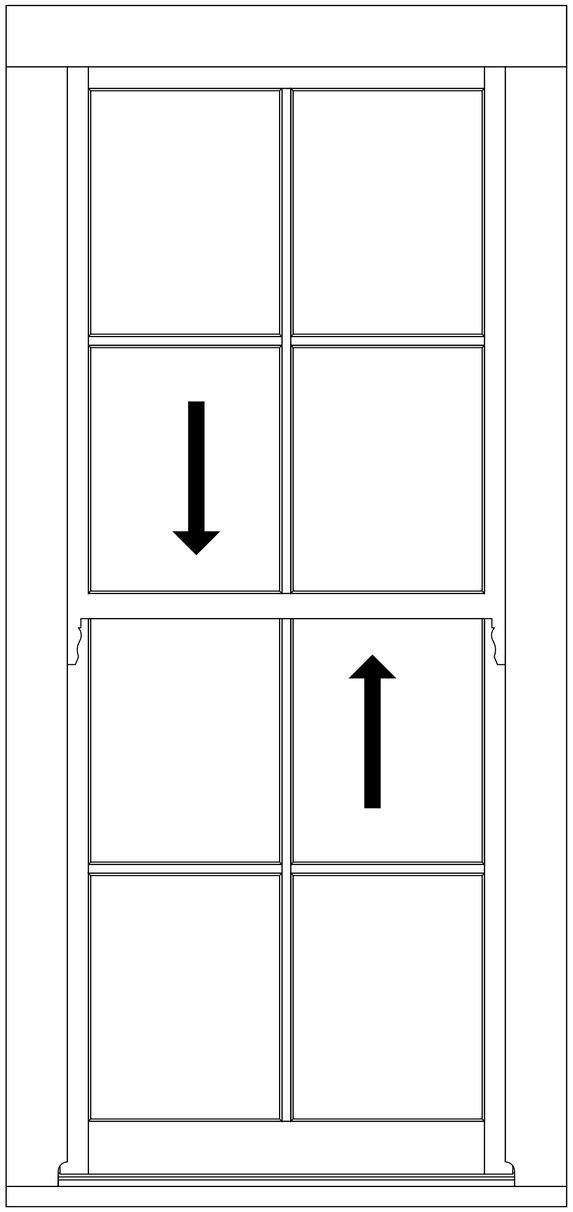

910mm wide Traditional Sash Window Elevation

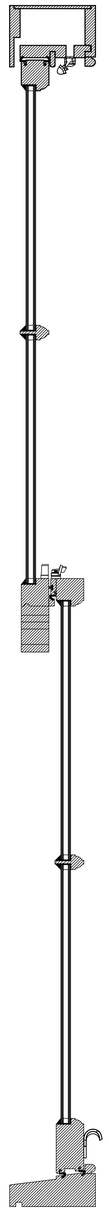

Section

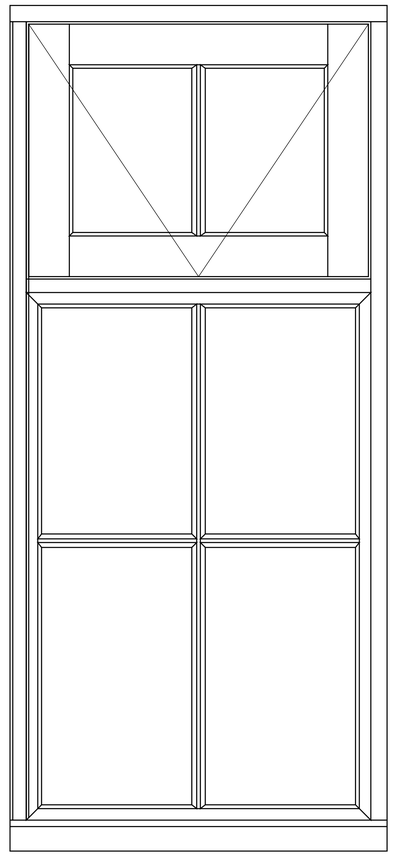

680mm wide Traditional Casement Window Elevation



Section

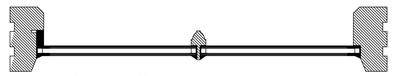

Plan Section Through Opening Toplight

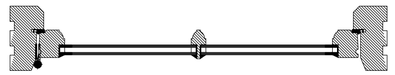

Plan Section Through Fixed Pane

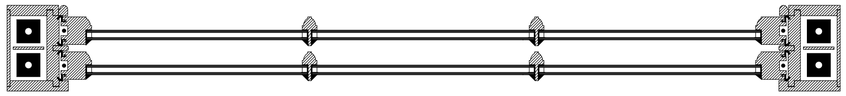

Plan Section

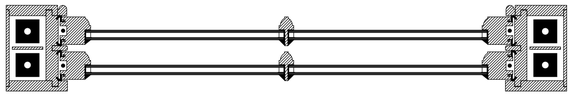

Plan Section

1 Typical Detail #4 - Window

1 : 5

1 : 5 — 0 50 100 200 400mm

Rev.	Suitability	Description	Date

CLIENT

VIVO DEFENCE SERVICES LTD.
Shared Services Centre Q3 Office,
Quorum Business Park, Benton Lane, Newcastle-Upon-Tyne, NE12 8EX

PROJECT

PROPOSED FULL REFURBISHMENT SLA BLOCKS:
MOD BUCKLEY BARRACKS
LOWER STANTON, ST. QUINTIN,
WILTSHIRE, SN14 6BT

TITLE

Typical Details - Traditional Sash & Casement Windows
B46 HANWOOD SLA BLOCK

PURPOSE: FOR REVIEW

DATE	SCALE	PAPER SIZE	DRAWN BY	CHECKED BY
AUG 2023	1:5	A1	DS	SG

BIM DRAWING NUMBER:

Project Number	Originator	Volume	Level	Type	Role	Unique Ref. Number	Suitability	Revision
1316617	VOBSW	ZZ	HULL00HUL046XX	DR	A	46501	S4	P01

NOTES:

All dimensions to be checked on site and any discrepancy notified to The Martin Ralph Group. Written dimensions are to be used in preference to the scaled dimensions.

This drawing is the property of The Martin Ralph Group and must not be reproduced, in part or whole, or deviated from, without their permission.

It is essential that prior to commencement and during construction works, the contractor reviews the drawings and specification and discusses with the practice any inconsistencies, anomilies, non-industry standard features or other concerns.

For both pricing and construction purposes structural, mechanical and electrical engineers designs, calculations and sizes etc ate to take preference over the layout drawings. Any discrepancies are to be brought to the immediate attention of The Martin Ralph Group.

VIVO

MRG Martin Ralph Group
RICS Regulated by RICS
CHARTERED SURVEYORS
ARCHITECTS & ENGINEERS
11 Dragoon House,
Hussar Court,
Brambles Business Park,
Portsmouth,
Hampshire,
PO7 7 SF.
ww.martinralph.co.uk
info@martinralph.co.uk
T: 023 9225 7711
F: 023 9225 7712

21/12/2023 13:37:26

NOTES:

All dimensions to be checked on site and any discrepancy notified to The Martin Ralph Group. Written dimensions are to be used in preference to the scaled dimensions.

This drawing is the property of The Martin Ralph Group and must not be reproduced, in part or whole, or deviated from, without their permission.

It is essential that prior to commencement and during construction works, the contractor reviews the drawings and specification and discusses with the practice any inconsistencies, anomilies, non-industry standard features or other concerns.

For both pricing and construction purposes structural, mechanical and electrical engineers designs, calculations and sizes etc ate to take preference over the layout drawings. Any discrepancies are to be brought to the immediate attention of The Martin Ralph Group.

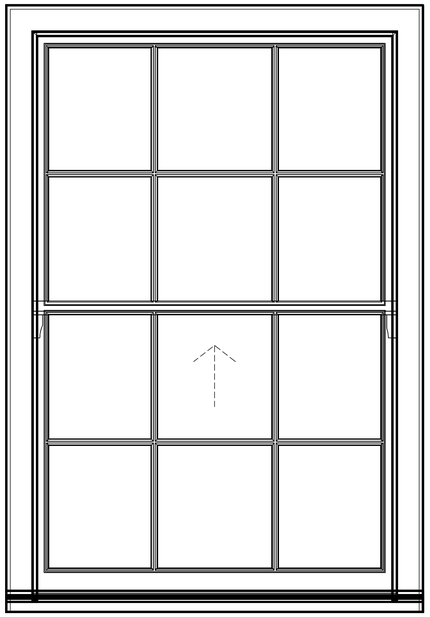

Elevation

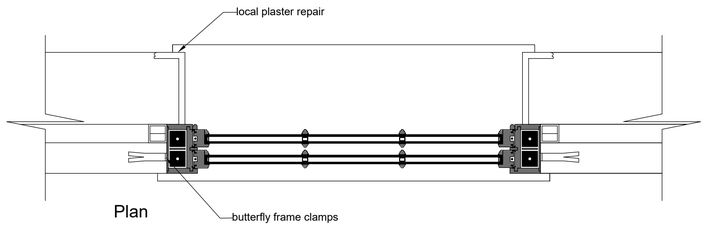

Plan

2 Typical Detail #5 - Traditional Sash Window
1 : 10

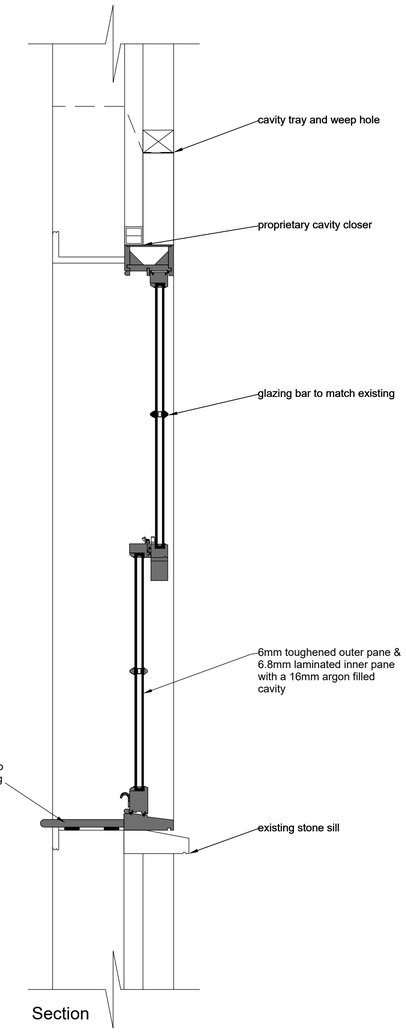

Section

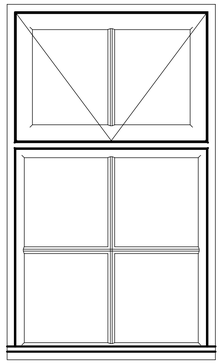

Elevation

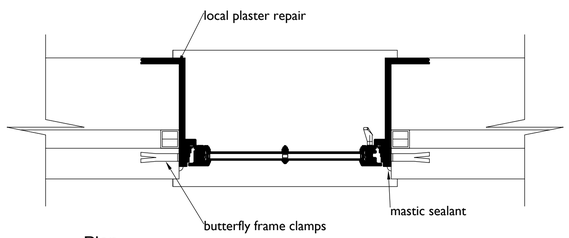

Plan

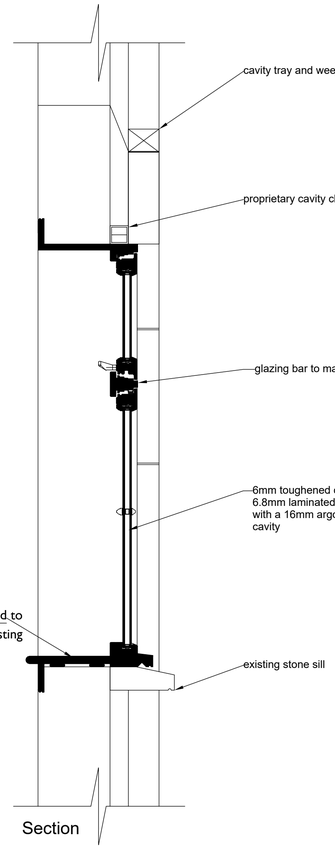

Section

1 Typical Detail #6 - Traditional Casement Window
1 : 10

Rev.	Suitability	Description	Date

CLIENT
VIVO DEFENCE SERVICES LTD.
Shared Services Centre Q3 Office, Quorum Business Park, Benton Lane, Newcastle-Upon-Tyne, NE12 8EX

PROJECT
PROPOSED FULL REFURBISHMENT SLA BLOCKS: MOD BUCKLEY BARRACKS LOWER STANTON, ST. QUINTIN, WILTSHIRE, SN14 6BT

TITLE
Typical Details - External Wall/Traditional Sash & Casement Window
B46 HANWOOD SLA BLOCK

PURPOSE	FOR REVIEW			
DATE	SCALE	PAPER SIZE	DRAWN BY	CHECKED BY
AUG 2023	1:10	A1	DS	SG

BIM DRAWING NUMBER:

Project Number	Originator	Volume	Level	Type	Role	Unique Ref. Number	Suitability	Revision
1316617	VOBSW	ZZ	HULL00HUL046XX	DR	A	46502	S4	P01

VIVO

MRG Martin Ralph Group

RICS Regulated by RICS

CHARTERED SURVEYORS
ARCHITECTS & ENGINEERS

11 Dragoon House,
Hussar Court,
Brambles Business Park,
Portsmouth,
Hampshire,
PO7 7 SF.

ww.martinralph.co.uk
info@martinralph.co.uk

T: 023 9225 7711
F: 023 9225 7712

21/12/2023 13:37:35

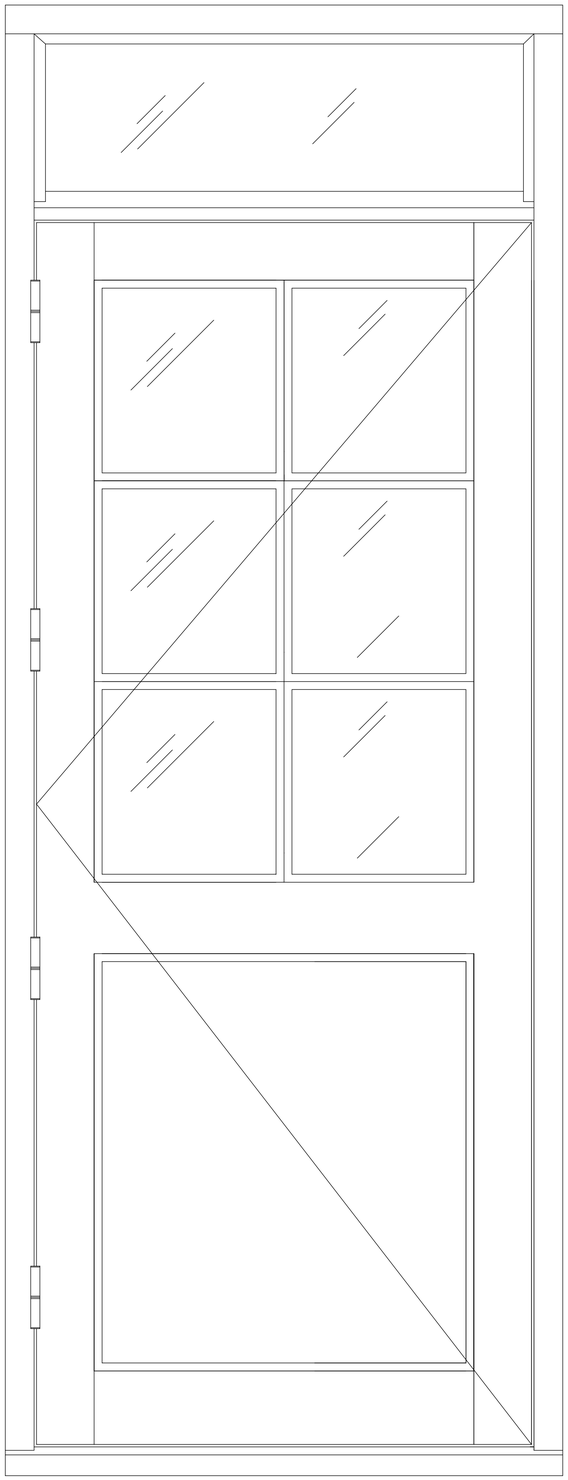

SIDE CORRIDOR FIRE ESCAPE DOOR DETAIL WITH GLAZED OVERPANEL ELEVATION



SECTION

ALL NEW EXTERNAL DOORS TO BE CONSTRUCTED TO MATCH THE APPEARANCE OF THE EXISTING INNER ENTRANCE DOOR - LEAF

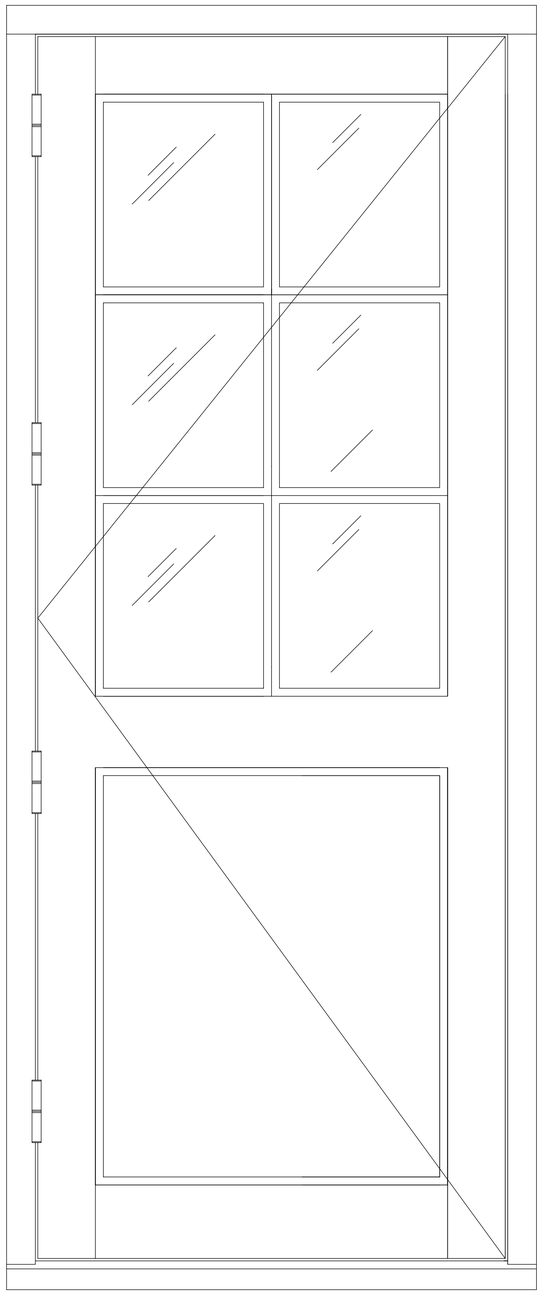

GROUND FLOOR REAR FIRE ESCAPE DOOR DETAIL

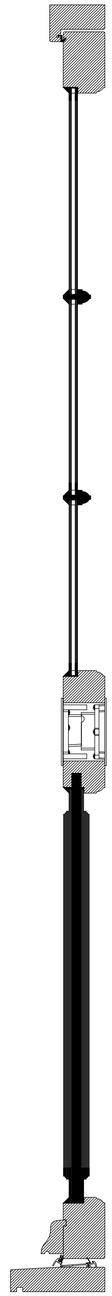

SECTION

NOTES:

All dimensions to be checked on site and any discrepancy notified to The Martin Ralph Group. Written dimensions are to be used in preference to the scaled dimensions.

This drawing is the property of The Martin Ralph Group and must not be reproduced, in part or whole, or deviated from, without their permission.

It is essential that prior to commencement and during construction works, the contractor reviews the drawings and specification and discusses with the practice any inconsistencies, anomilies, non-industry standard features or other concerns.

For both pricing and construction purposes structural, mechanical and electrical engineers designs, calculations and sizes etc ate to take preference over the layout drawings. Any discrepancies are to be brought to the immediate attention of The Martin Ralph Group.



PLAN SECTION OF SIDE CORRIDOR / FIRE ESCAPE DOOR DETAIL THROUGH GLAZING



PLAN SECTION OF SIDE CORRIDOR / FIRE ESCAPE DOOR DETAIL THROUGH PANEL

1 : 5
0 50 100 200 400mm

1 Typical Detail #3 - Proposed External Door

1 : 5

Rev.	Suitability	Description	Date

CLIENT
VIVO DEFENCE SERVICES LTD.
Shared Services Centre Q3 Office,
Quorum Business Park, Benton Lane, Newcastle-Upon-Tyne, NE12 8EX

PROJECT
PROPOSED FULL REFURBISHMENT SLA BLOCKS: MOD BUCKLEY BARRACKS
LOWER STANTON, ST. QUINTIN, WILTSHIRE, SN14 6BT

TITLE
Typical Details - External Doors
B46 HANWOOD SLA BLOCK

PURPOSE: FOR REVIEW

DATE	SCALE	PAPER SIZE	DRAWN BY	CHECKED BY
AUG 2023	1:5	A1	DS	SG

BIM DRAWING NUMBER:

Project Number	Originator	Volume	Level	Type	Role	Unique Ref. Number	Suitability	Revision
1316617	VOBSW	ZZ	HULL00HUL046XX	DR	A	46503	S4	P01

VIVO

MRG Martin Ralph Group
RICS Regulated by RICS
CHARTERED SURVEYORS
ARCHITECTS & ENGINEERS
11 Dragoon House,
Hussar Court,
Brambles Business Park,
Portsmouth,
Hampshire,
PO7 7 SF.
ww.martinralph.co.uk
info@martinralph.co.uk
T: 023 9225 7711
F: 023 9225 7712

21/12/2023 13:37:44