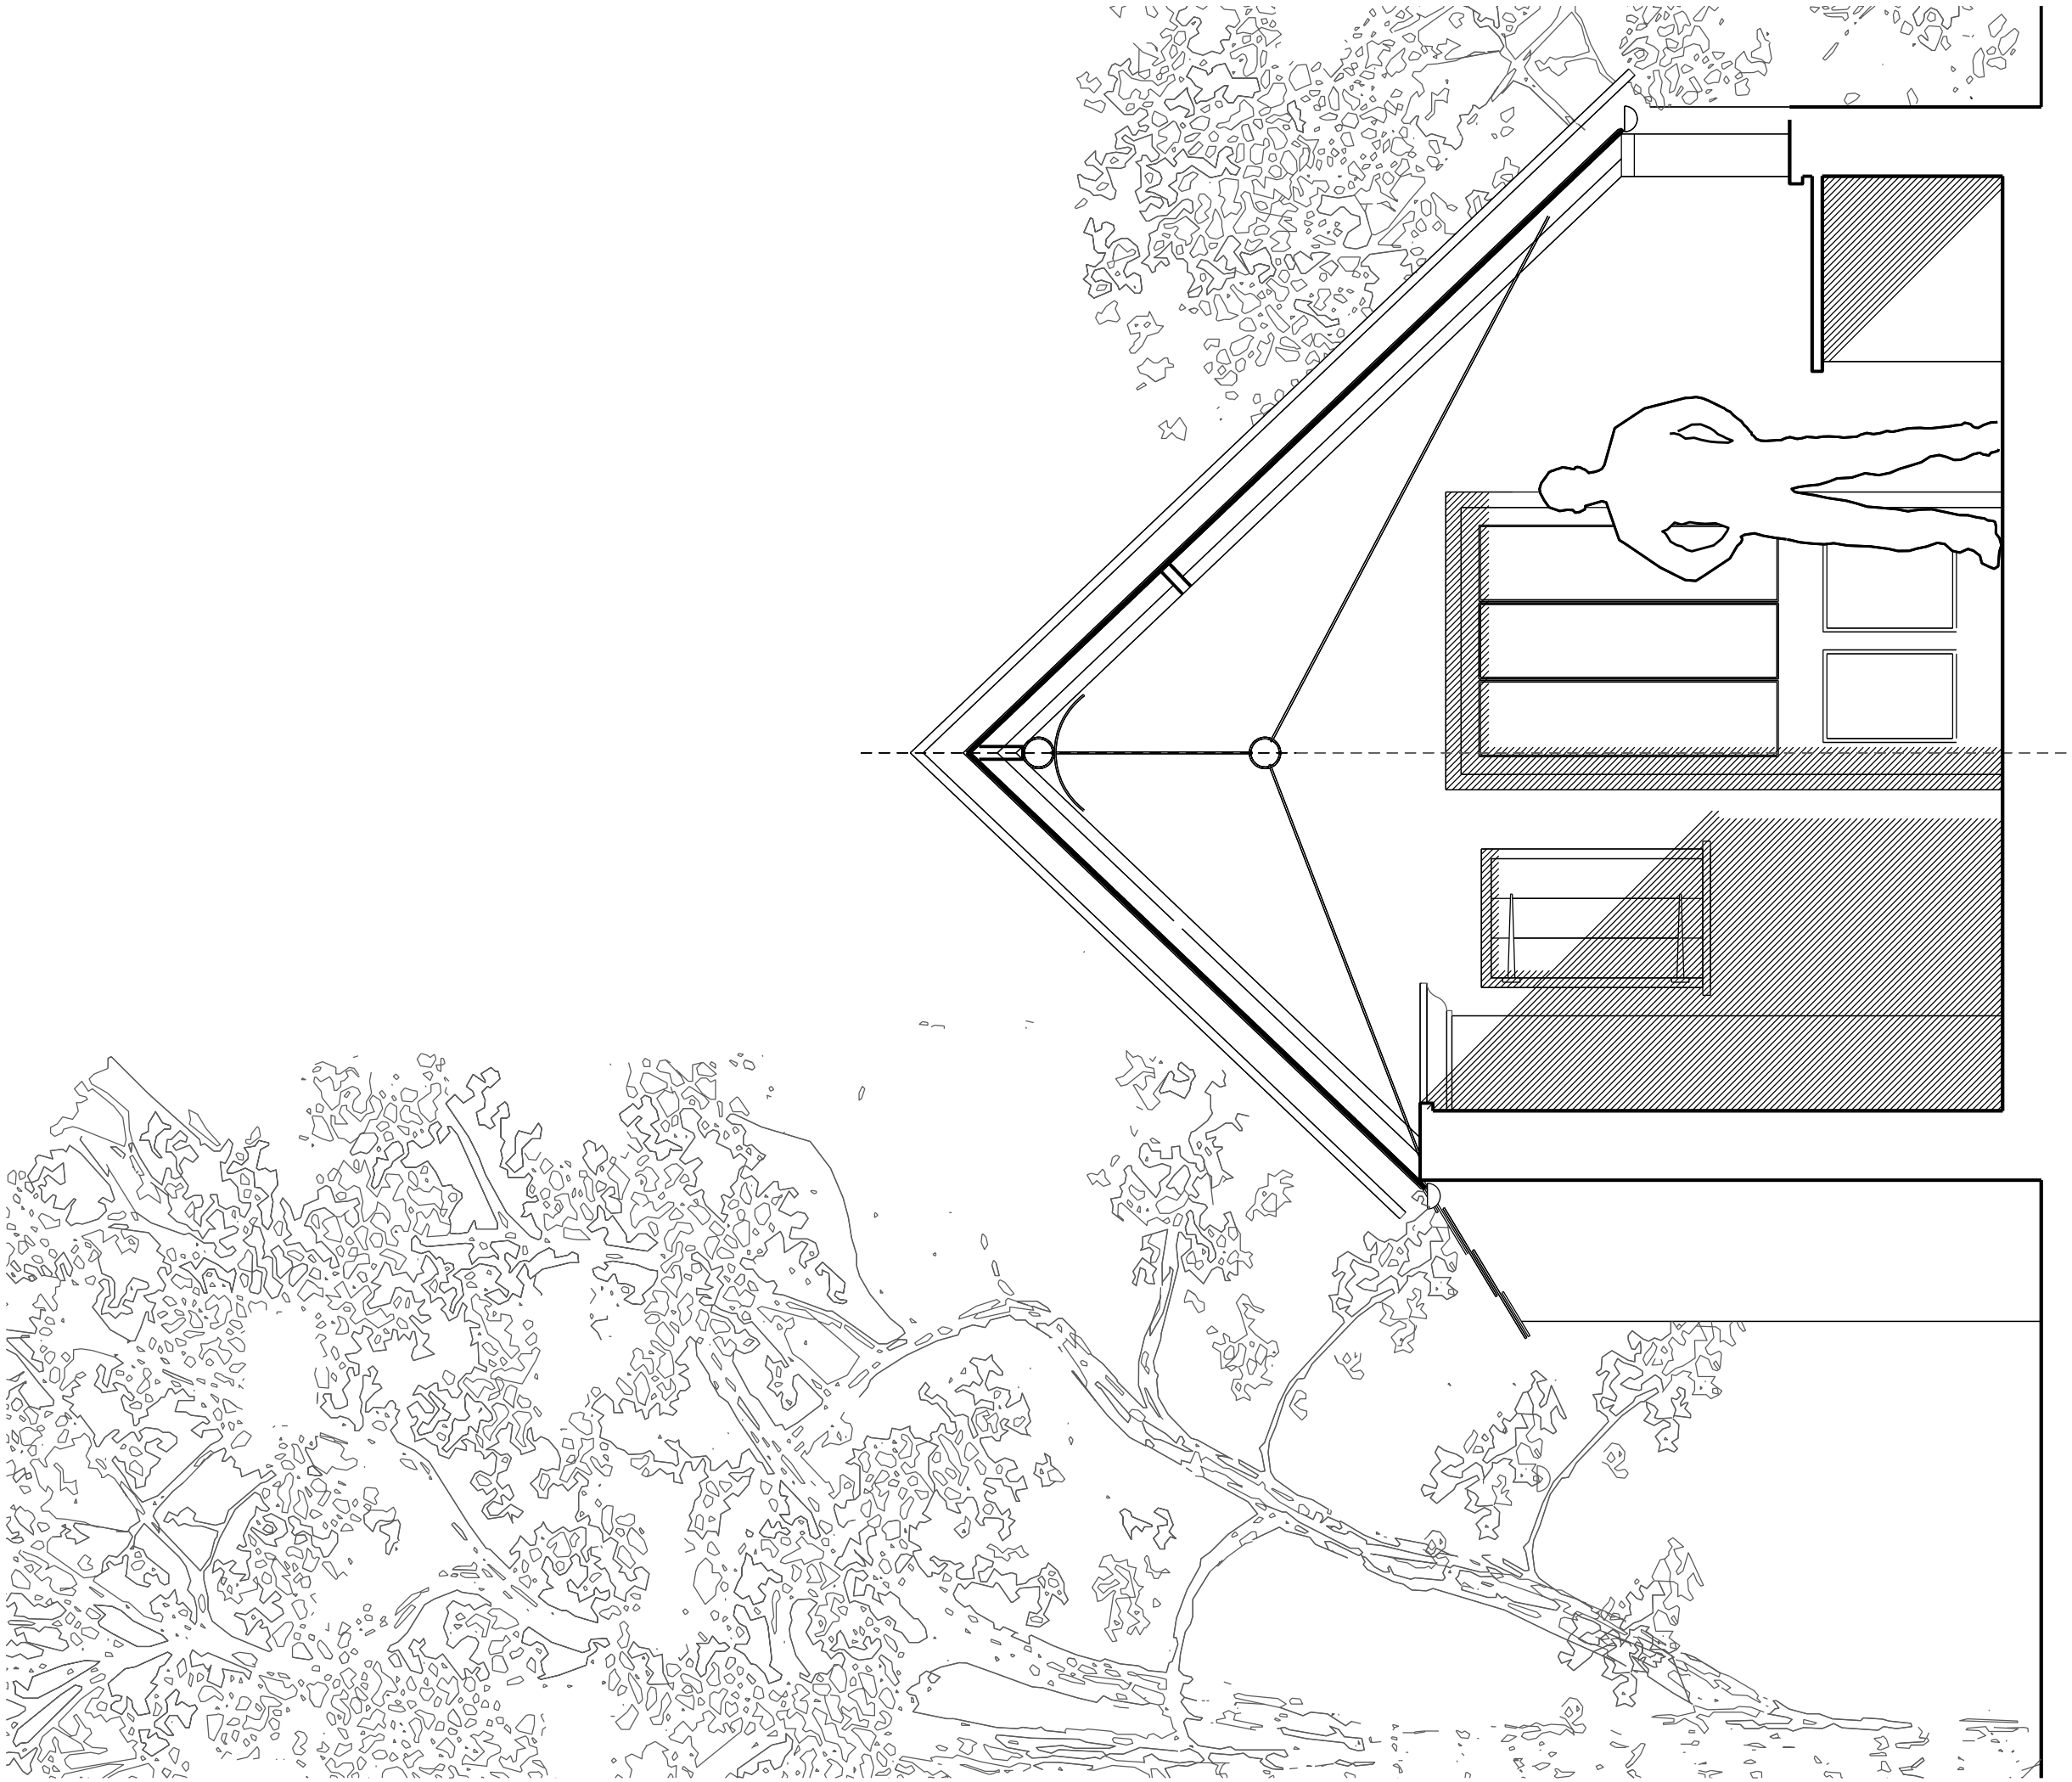


SECTION B - B

0 1 2

SCALE IN METRES @ 1:25

REV	DATE	NOTES	INIT.

CLIENT / PROJECT

BROOK COTTAGE, WEST KINGTON

DRAWING TITLE

EXISTING SECTION B/B

STATUS TENDER

DATE	DRAWN	CHECK	SCALE @ A3
23.11.20	HW	HW	1:25

PROJECT NUMBER	UNIT / BLOCK	CI / SFB CODE	TYPE & NUMBER	REVISION LETTER
1050			1003	

DRAWING NO.

BCA
BATH CONSERVATION ARCHITECTS
12 LOWER STREET
R O D E BA11 6PU
T: 01373 830168
W: www.bathconservationarchitects.com