
A4 PG SIZE @ 1:100

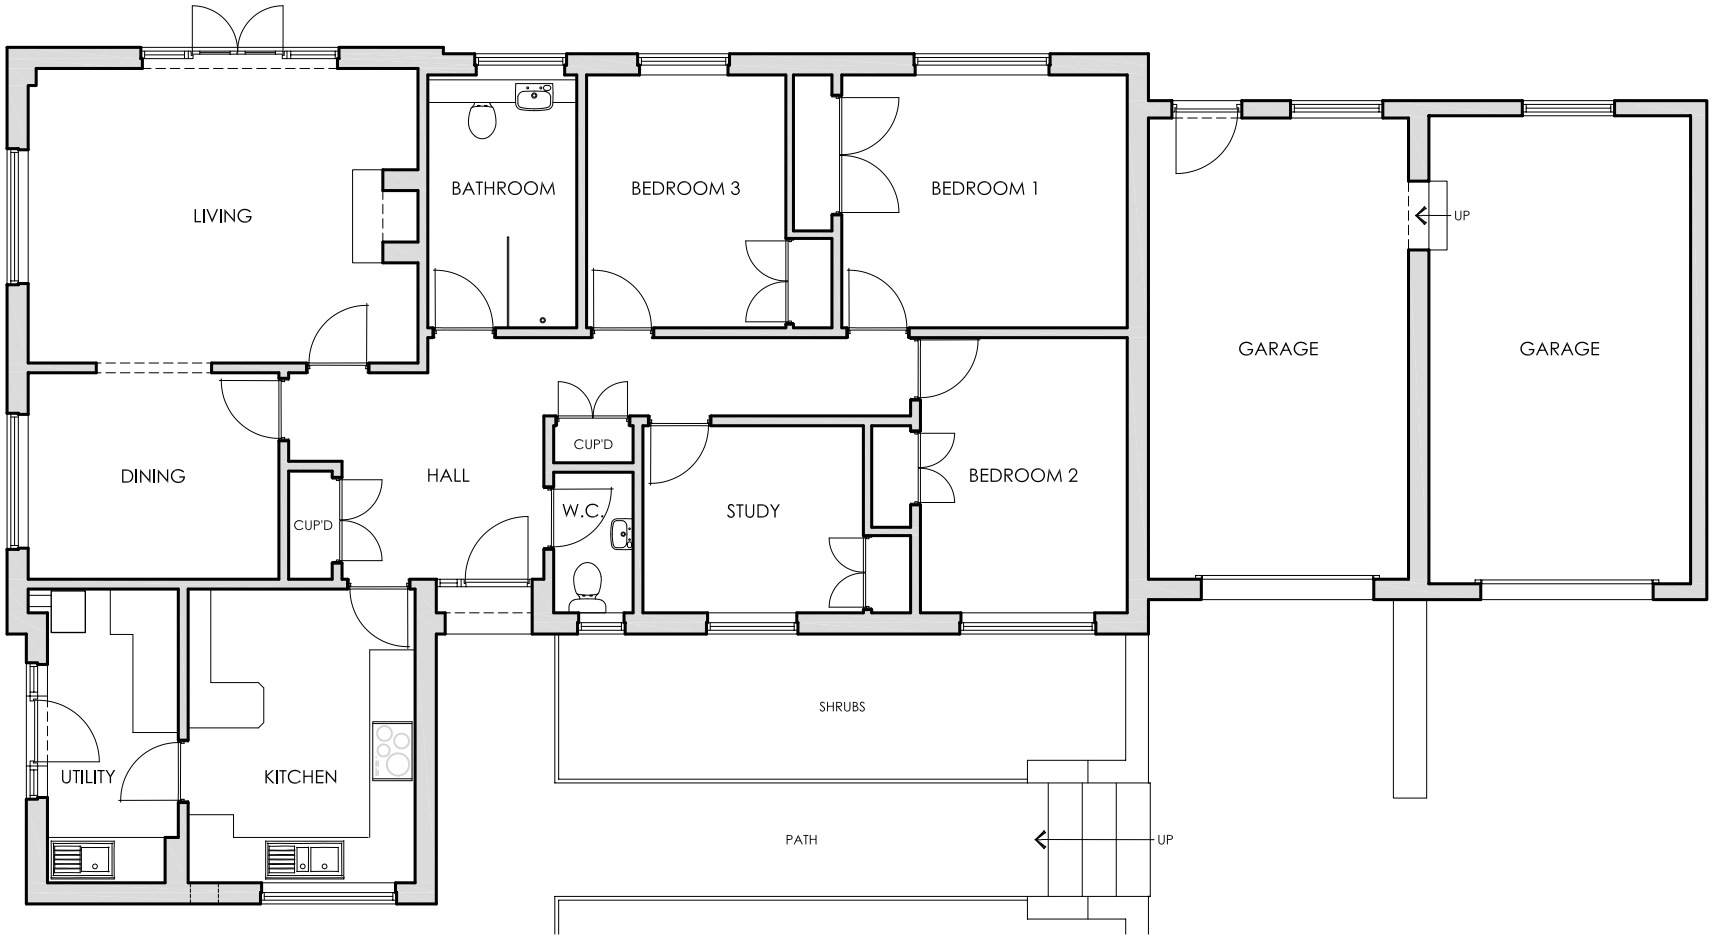

GROUND FLOOR PLAN

EXISTING FLOOR PLAN - GAUZEBROOK, RODBOURNE, MALMESBURY, SN16 0ES - DRG NO. 04