

A3 PG SIZE @ 1:100


0 1 2 3m
Scale Bar

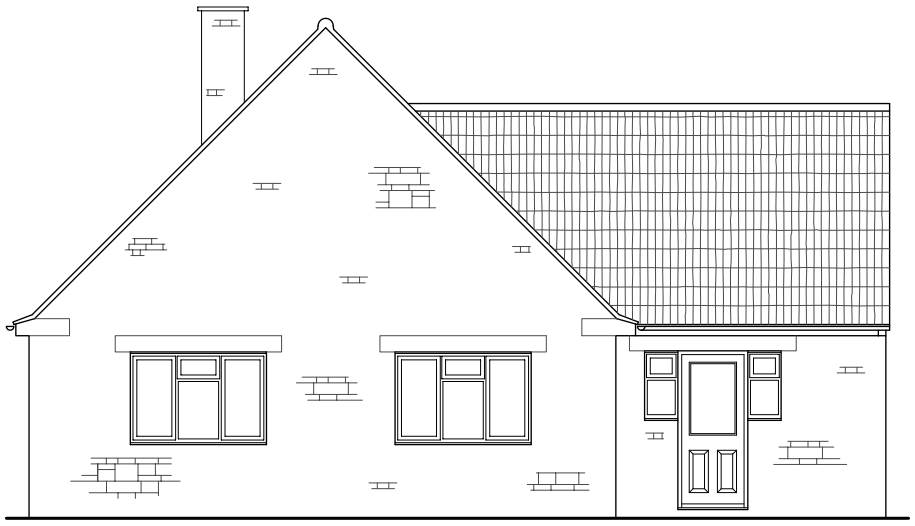


SOUTH ELEVATION

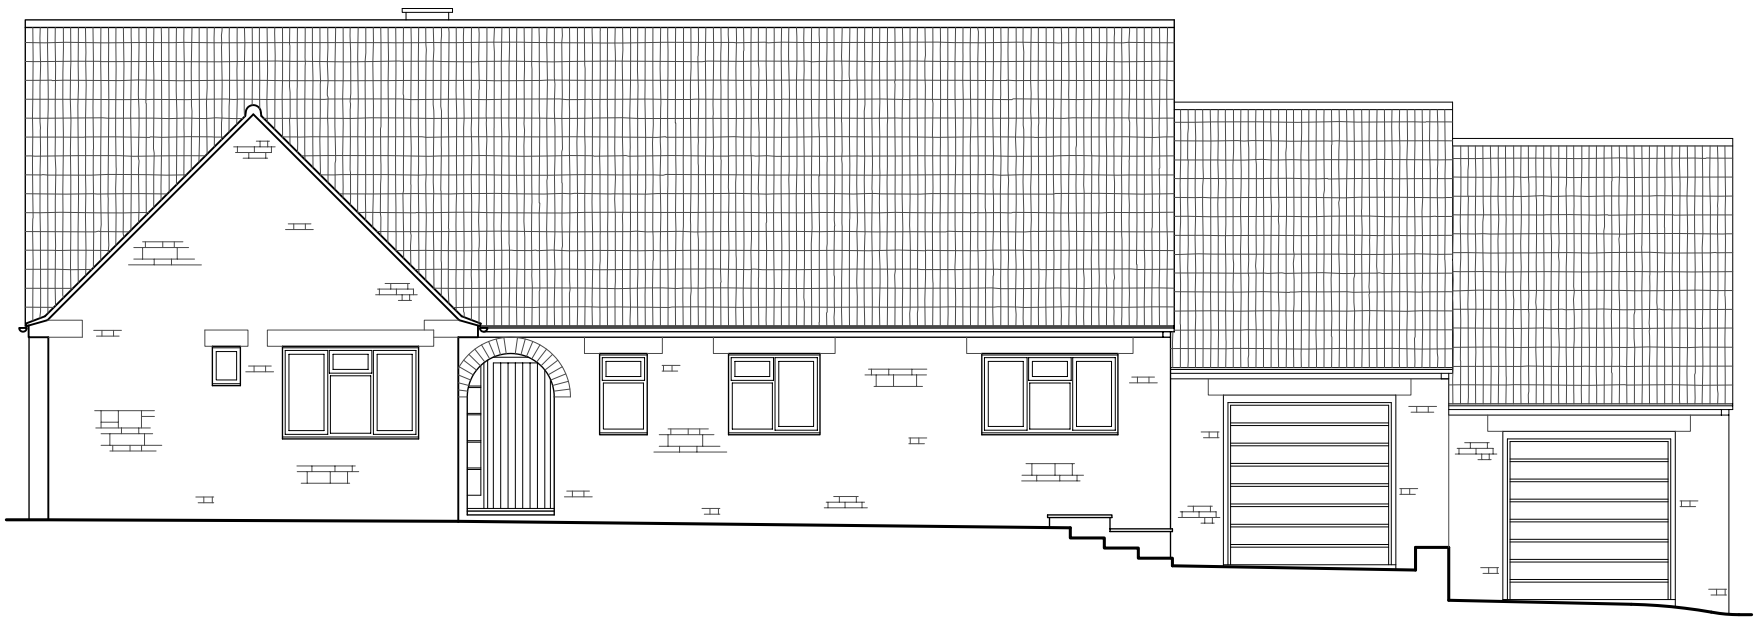

EAST ELEVATION

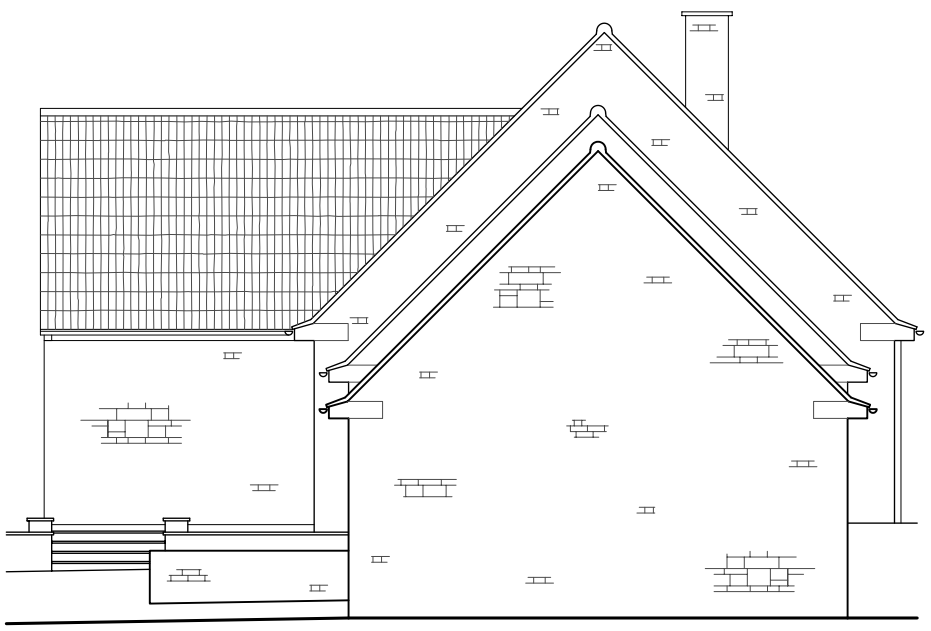

NORTH ELEVATION

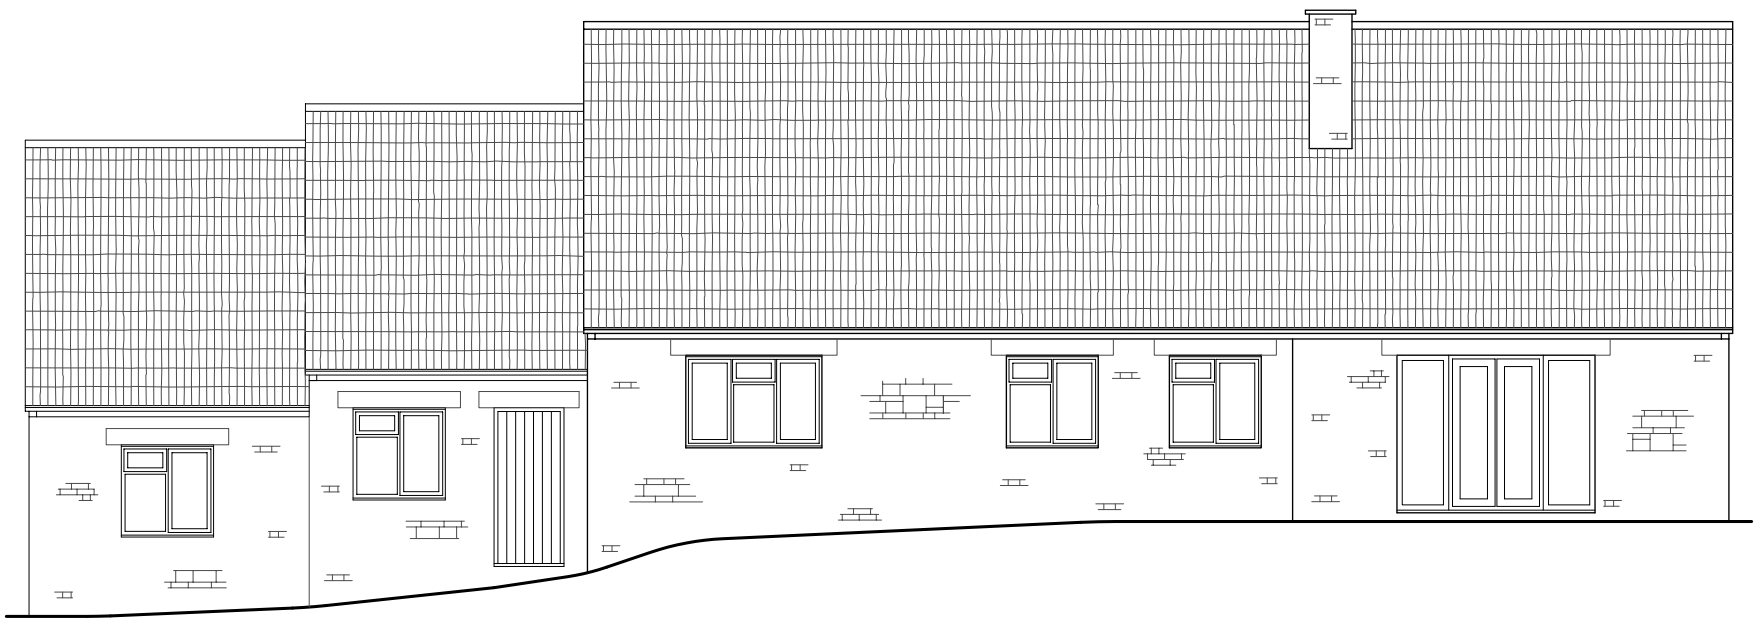

WEST ELEVATION

EXISTING ELEVATIONS - GAUZEBROOK, RODBOURNE, MALMESBURY, SN16 0ES - DRG NO. 05