

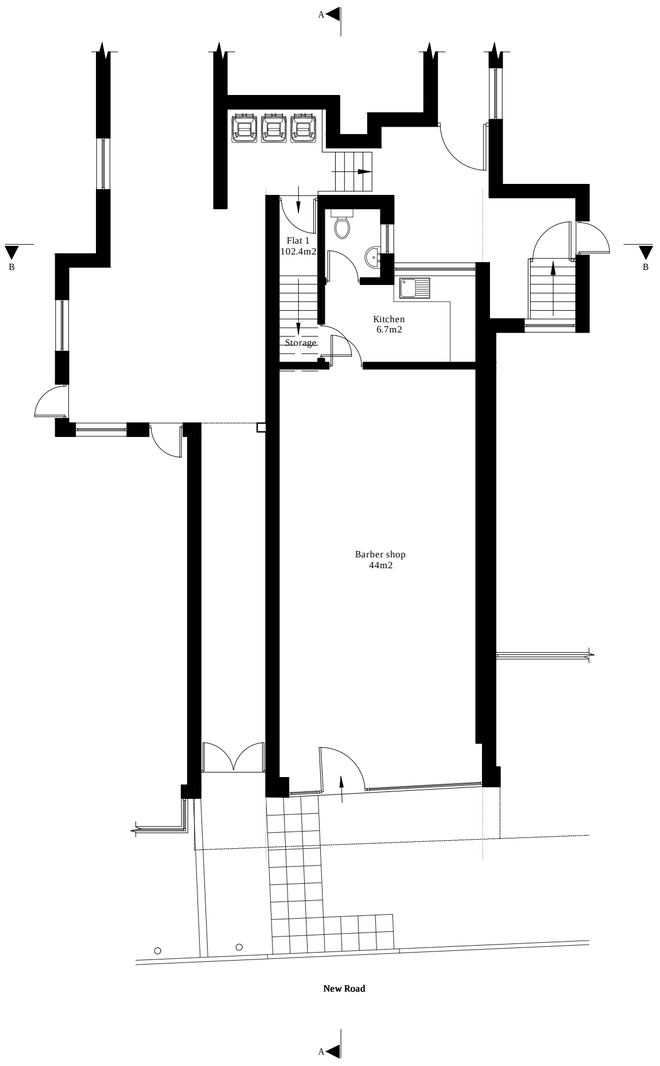



As approved ground floor plan

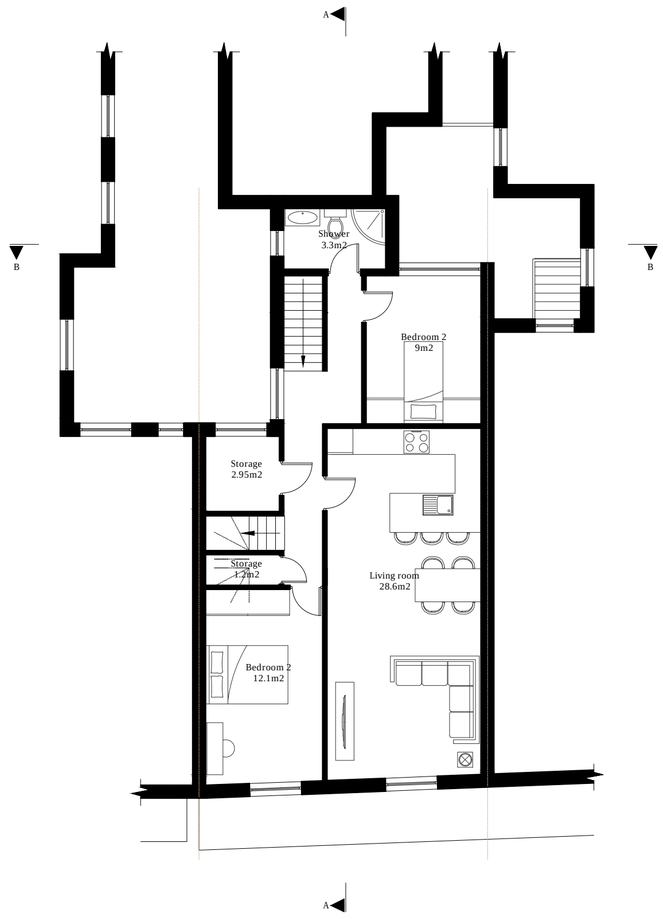


As approved first floor plan

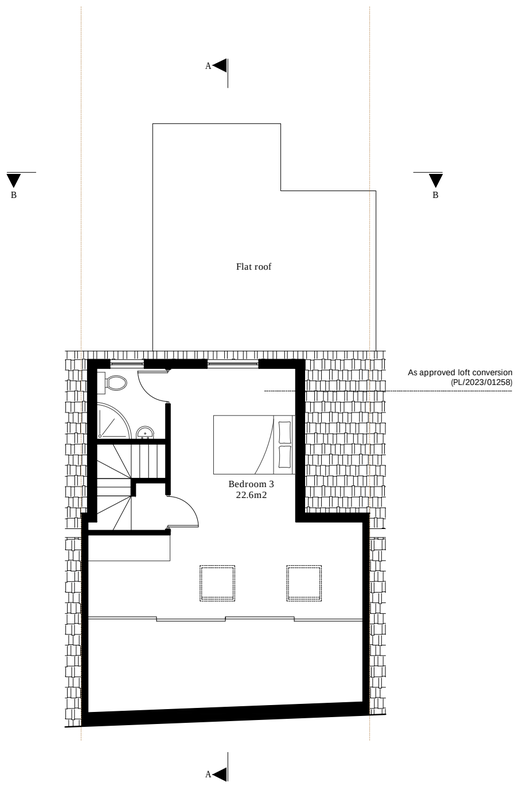


As approved loft plan (PL/2023/01258) - no alterations

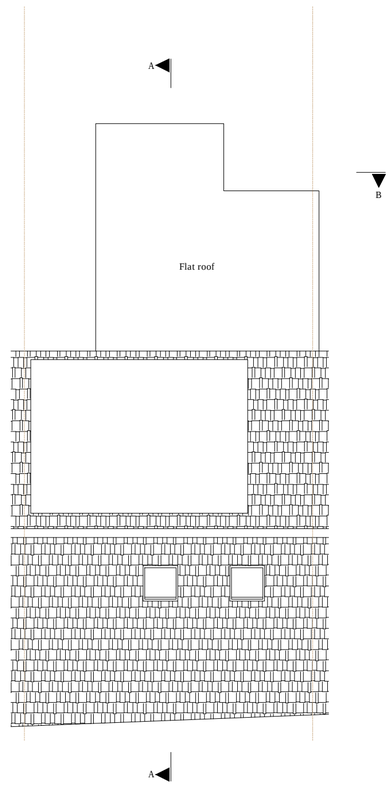


As approved roof plan - no alterations

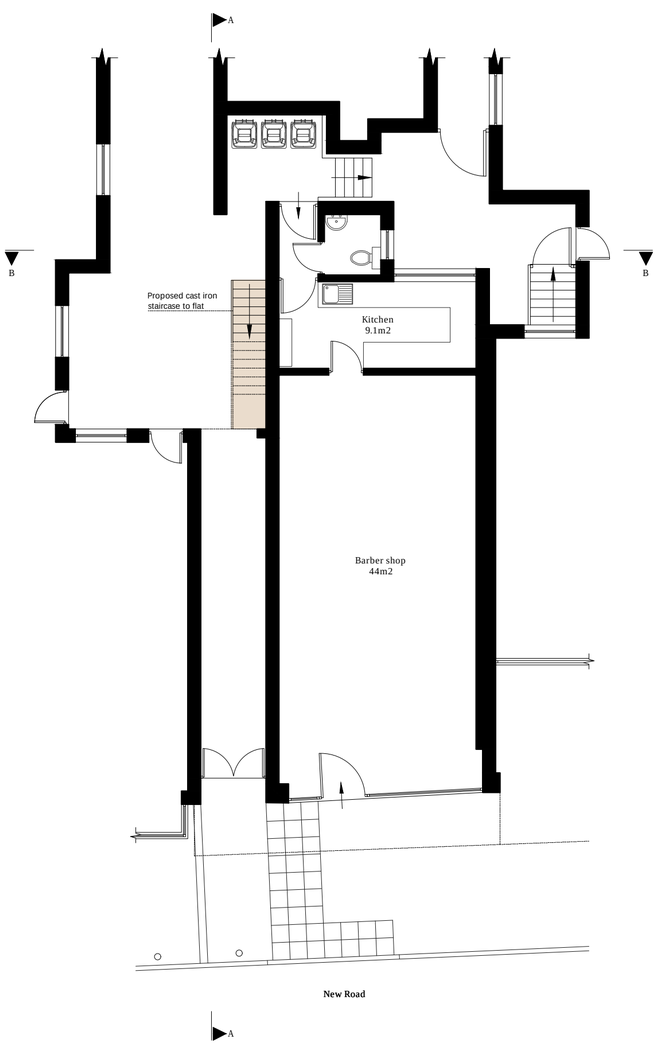


Proposed ground floor plan

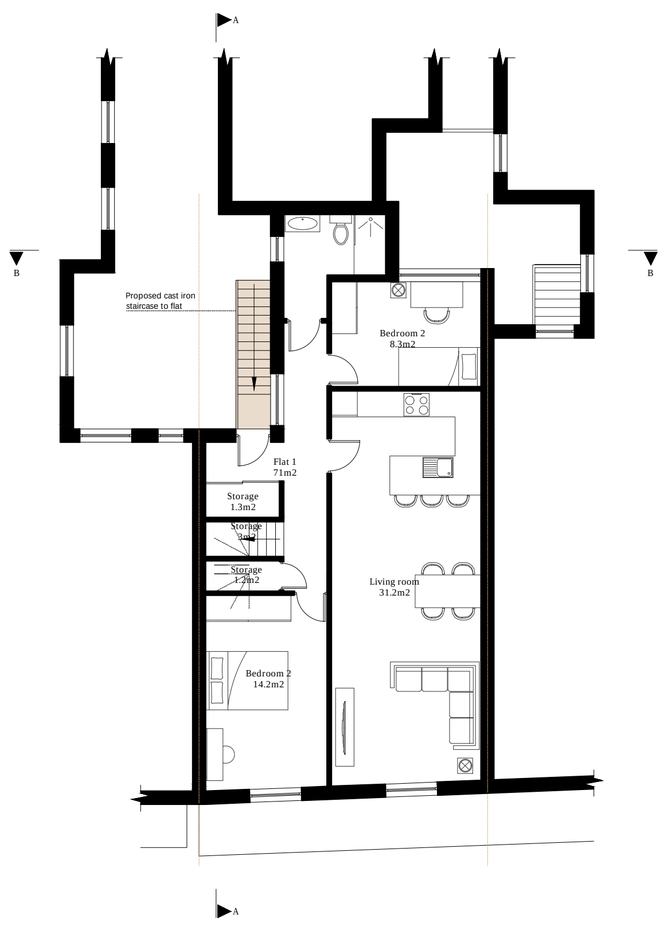


Proposed first floor plan

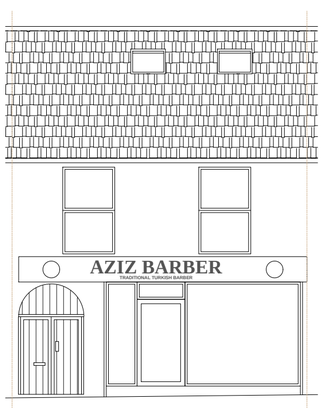

As approved front elevation - no alterations

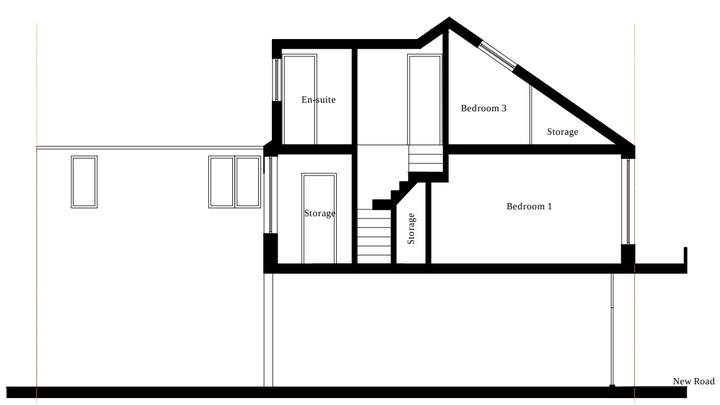

As approved section A-A

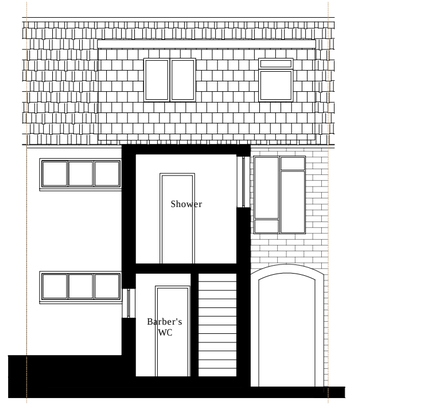

As approved section B-B

Proposed section A-A

Proposed section B-B

Scale 1:100 @ A1

0 1 2 3 4 5 6 7 8 9 10

AYGÜL BOYRAZ
ARCHITECTURE

Contact: Ms. Aygul Boyraz
Email: info@aygulboyraz.com
Tel: +44 737 930 0802

Project Title

60 New Road, Chippenham, SE15 1ES

Sheet Title

As-Approved and proposed plans, sections and elevations

Scale

1:100 @ A1

Drawn By

AYGUL BOYRAZ

Reference Number

065A2_PL01A

Date

16/12/2023

Notes:
This drawing is not to be copied, altered or changed without permission.

While this drawing can be used as a base drawing for construction purposes, it is VERY IMPORTANT that all dimensions are checked carefully before any work commences or any materials are ordered.

This drawing can be used as part of a planning application, although the planning officer may ask for more specific information about some aspects of the design.

The drawing intends to illustrate the general arrangement of the project proposals. As it stands this drawing does not include all of the detail necessary for a full plans building regulations application.