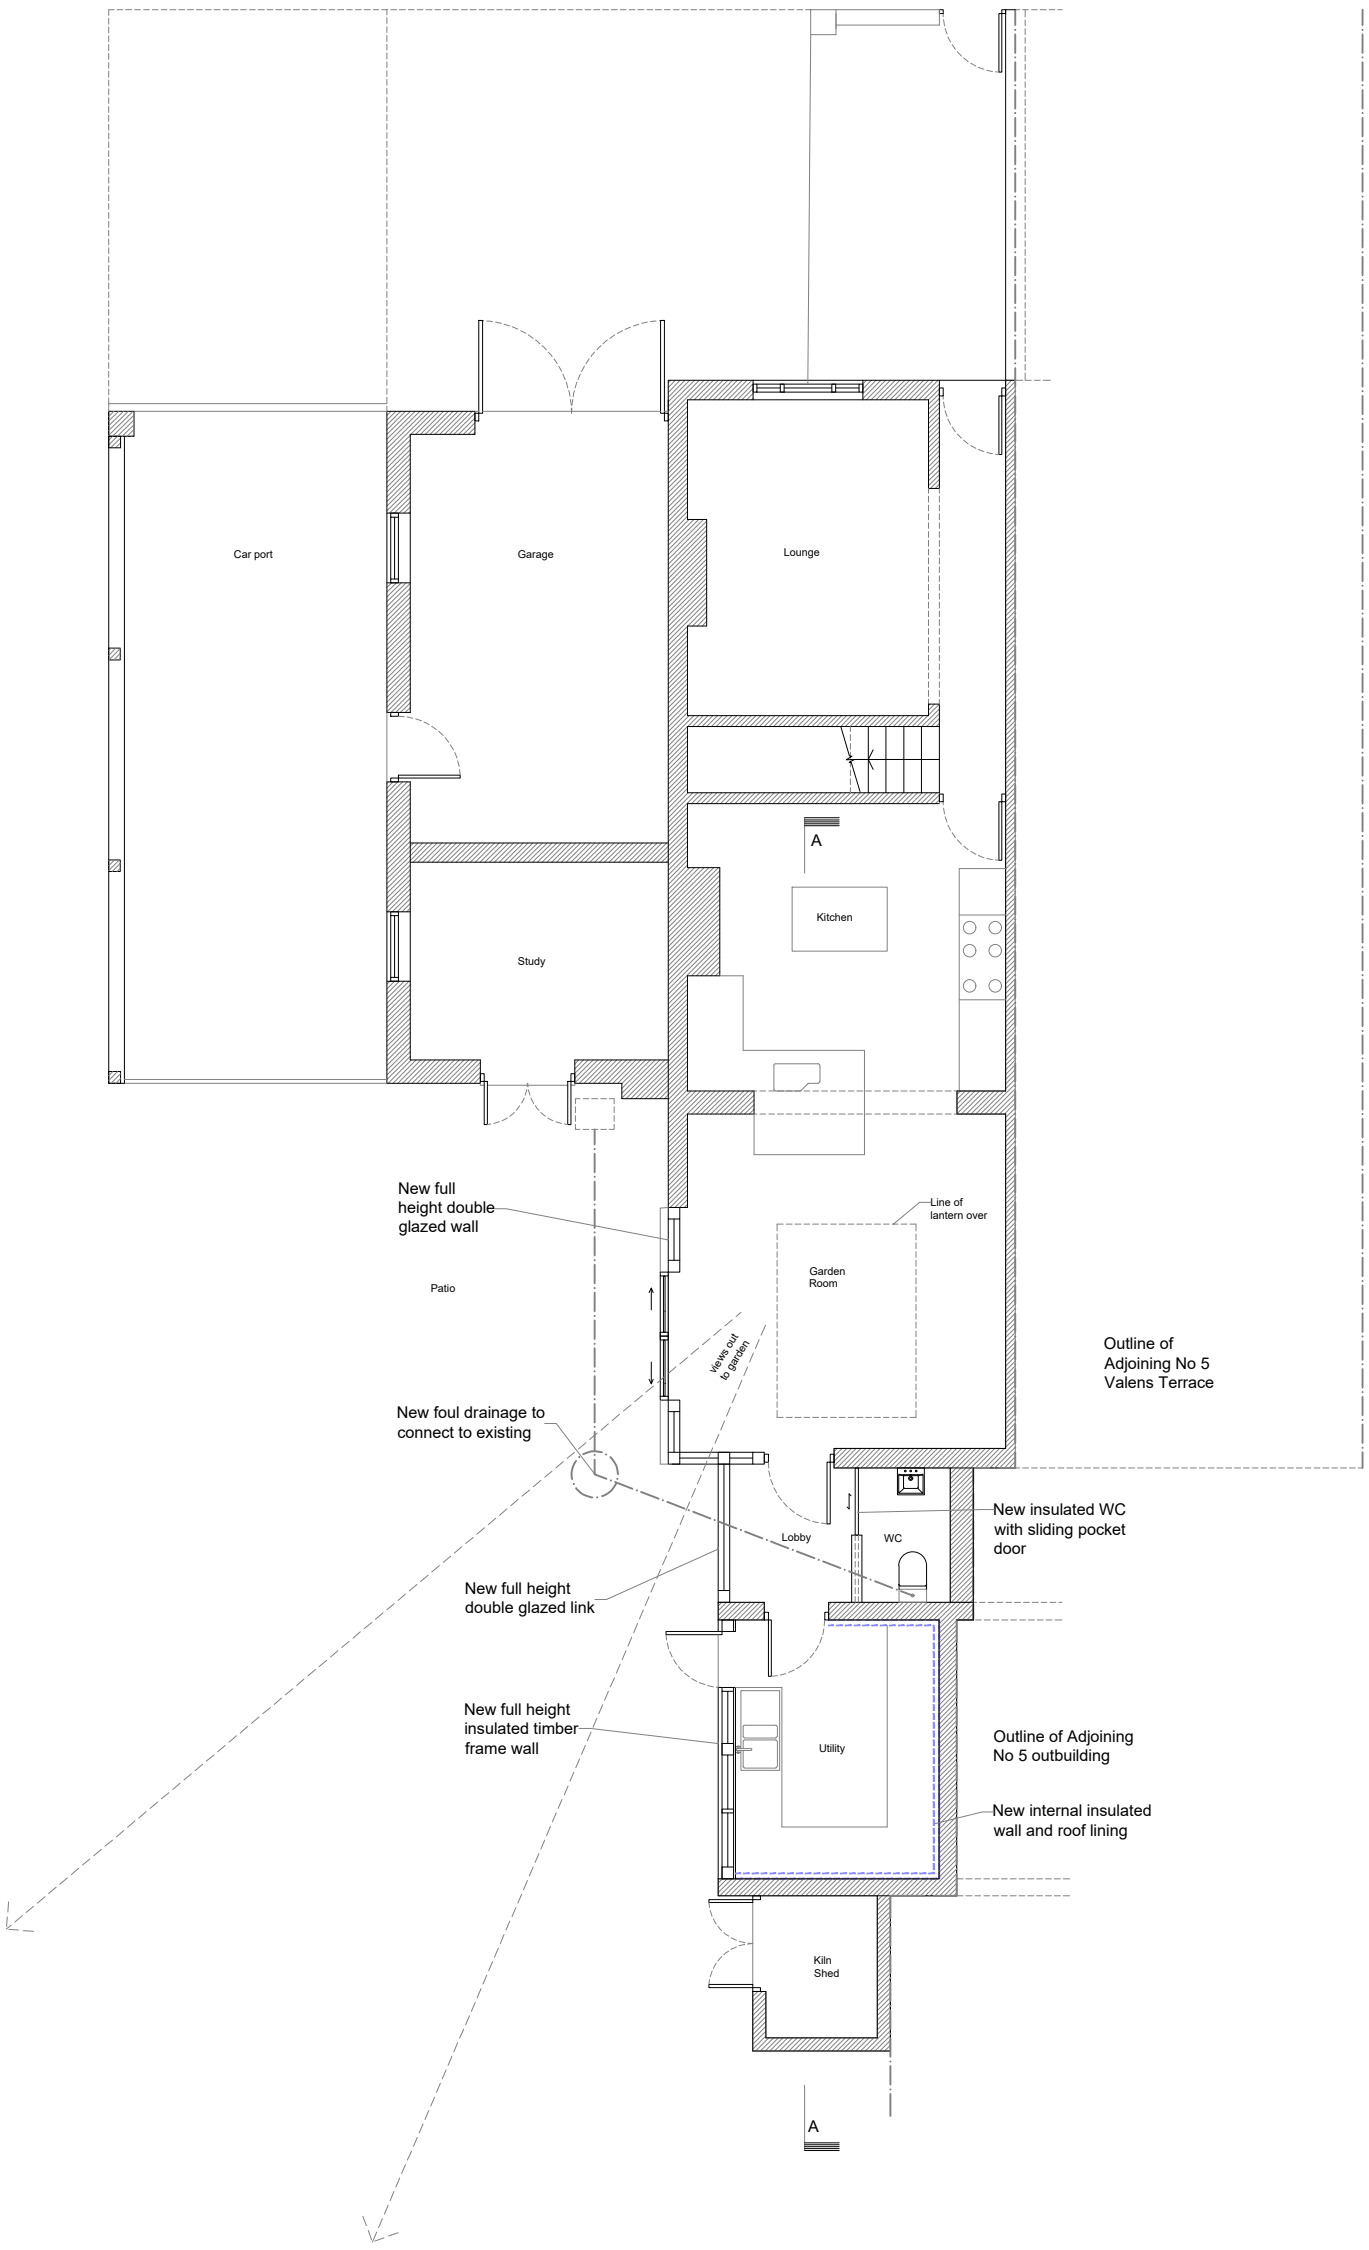


Proposed ground floor plan

N

1:100 SCALE

0 1 2 3 4 5

Status	PLANNING
Client	Mr. and Mrs. Cross
Project	Alterations to conservatory and outbuildings at: 6 Valens Terrace, Box. SN13 8NT.
Title	PROPOSED Ground Floor Plan
Scale	1:100@A3
Date	Dec. 2023
Drawn	D.P
CHKD	DP / AC & JC
DWG No.	PL-A-05
Rev.	-

DNP ARCHITECTURE
© COPYRIGHT
T: 07870 683044
Email: info@dnparchitecture.com
Web: www.dnparchitecture.net