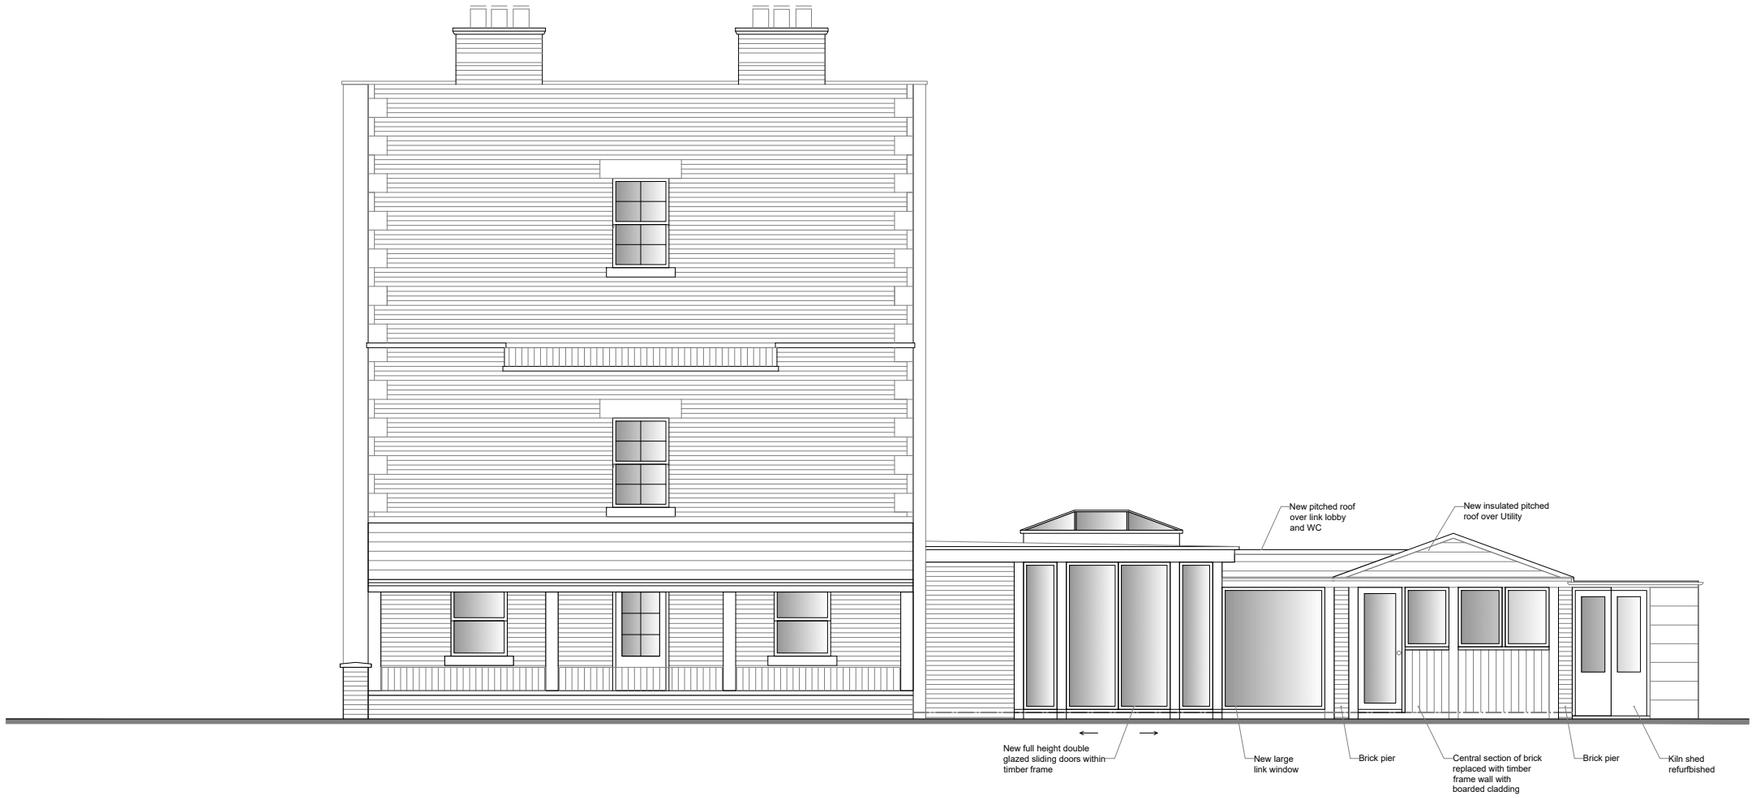


Proposed side north facing elevation

1:100 SCALE

0 1 2 3 4 5

Status PLANNING

Client
Mr. and Mrs. Cross

Project
Alterations to conservatory and outbuildings at:
6 Valens Terrace, Box. SN13 8NT.

Title
PROPOSED side north facing elevation

Scale	1:100@A3	**Date**	Dec. 2023
Drawn	D.P	**CHKD**	DP / AC & JC
DWG No.	PL-A-07	**Rev.**	-

DNP ARCHITECTURE
© COPYRIGHT

T: 07870 683044
Email: info@dnparchitecture.com
Web: www.dnparchitecture.net