


Ref No. 3

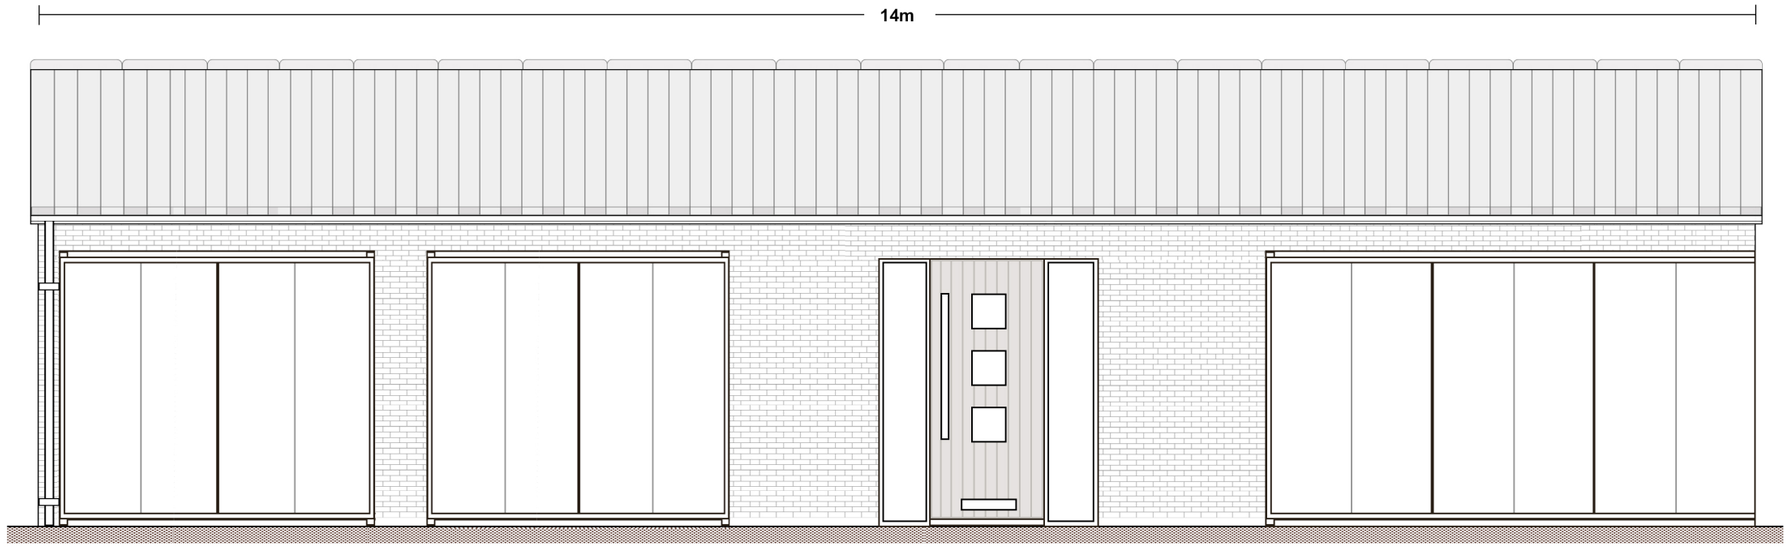


NORTH FRONT ELEVATIONS

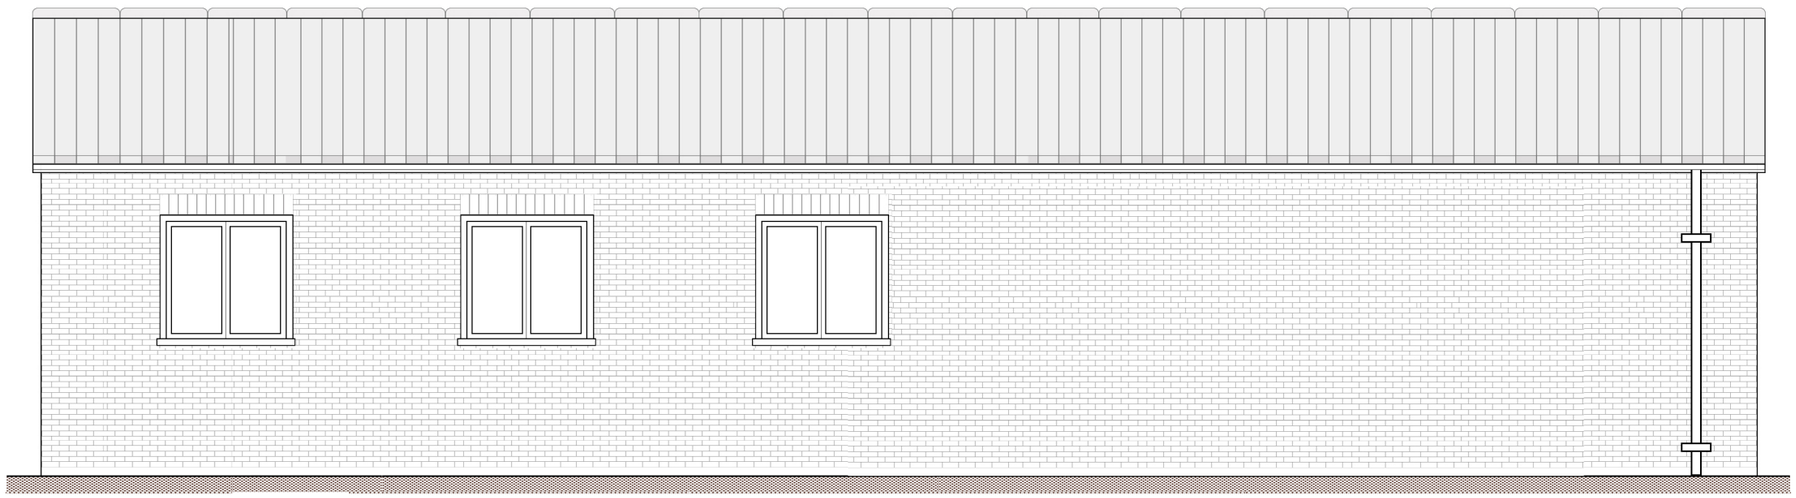

SOUTH REAR ELEVATIONS

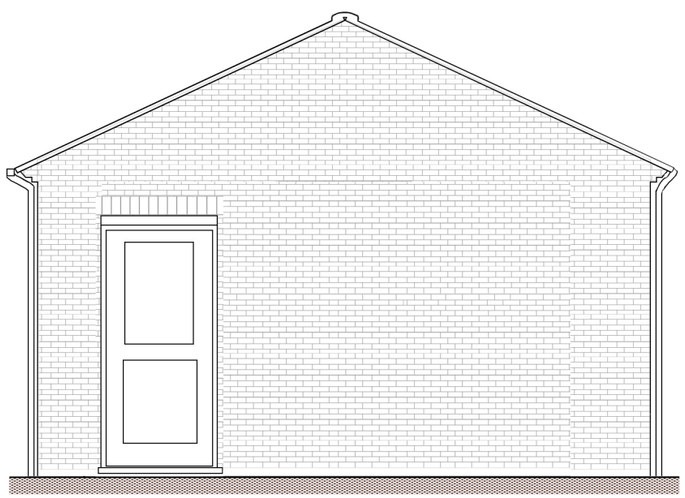

EAST SIDE ELEVATIONS

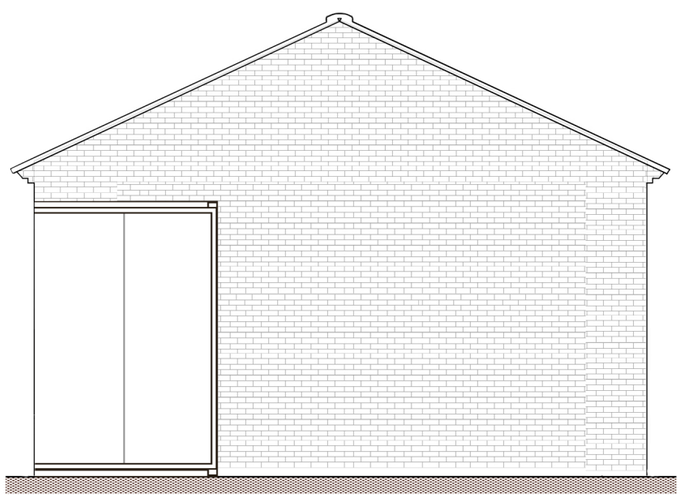

WEST SIDE ELEVATIONS

6m

Client; Mr & Mrs. Ayres

Title; Roe Deer Farm, Lower Westbury Road, Bratton, Wiltshire.

Elevations as proposed.

Scale; 1:50 @ A3 **Date;** 17th Decemeber 2023

This drawing is copyright and may not be reproduced without the express consent of vmarchitect.

0 1 2 3 4 5m