
Ref No. 02

PROPOSED FLOORPLAN

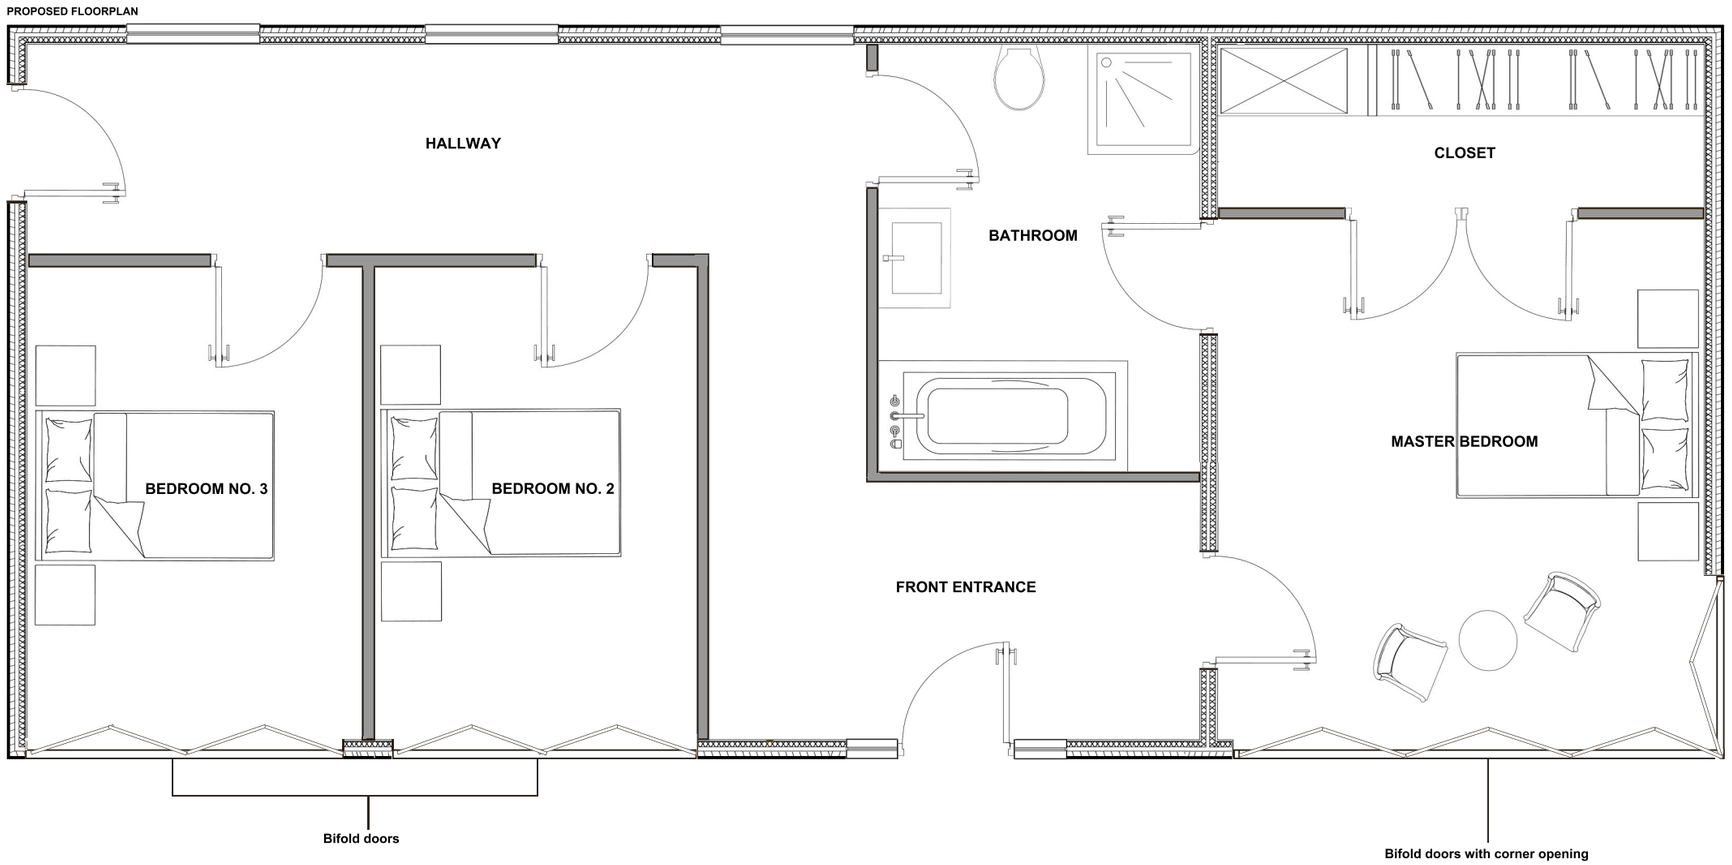

0 1 2 3 4 5m

Client; Mr & Mrs. Ayres

Title; Roe Deer Farm, Lower Westbury Road, Bratton, Wiltshire.

Floorplans as proposed.

Scale; 1:50 @ A3 **Date;** 17th December 2023

This drawing is copyright and may not be reproduced without the express consent of vmarchitect.