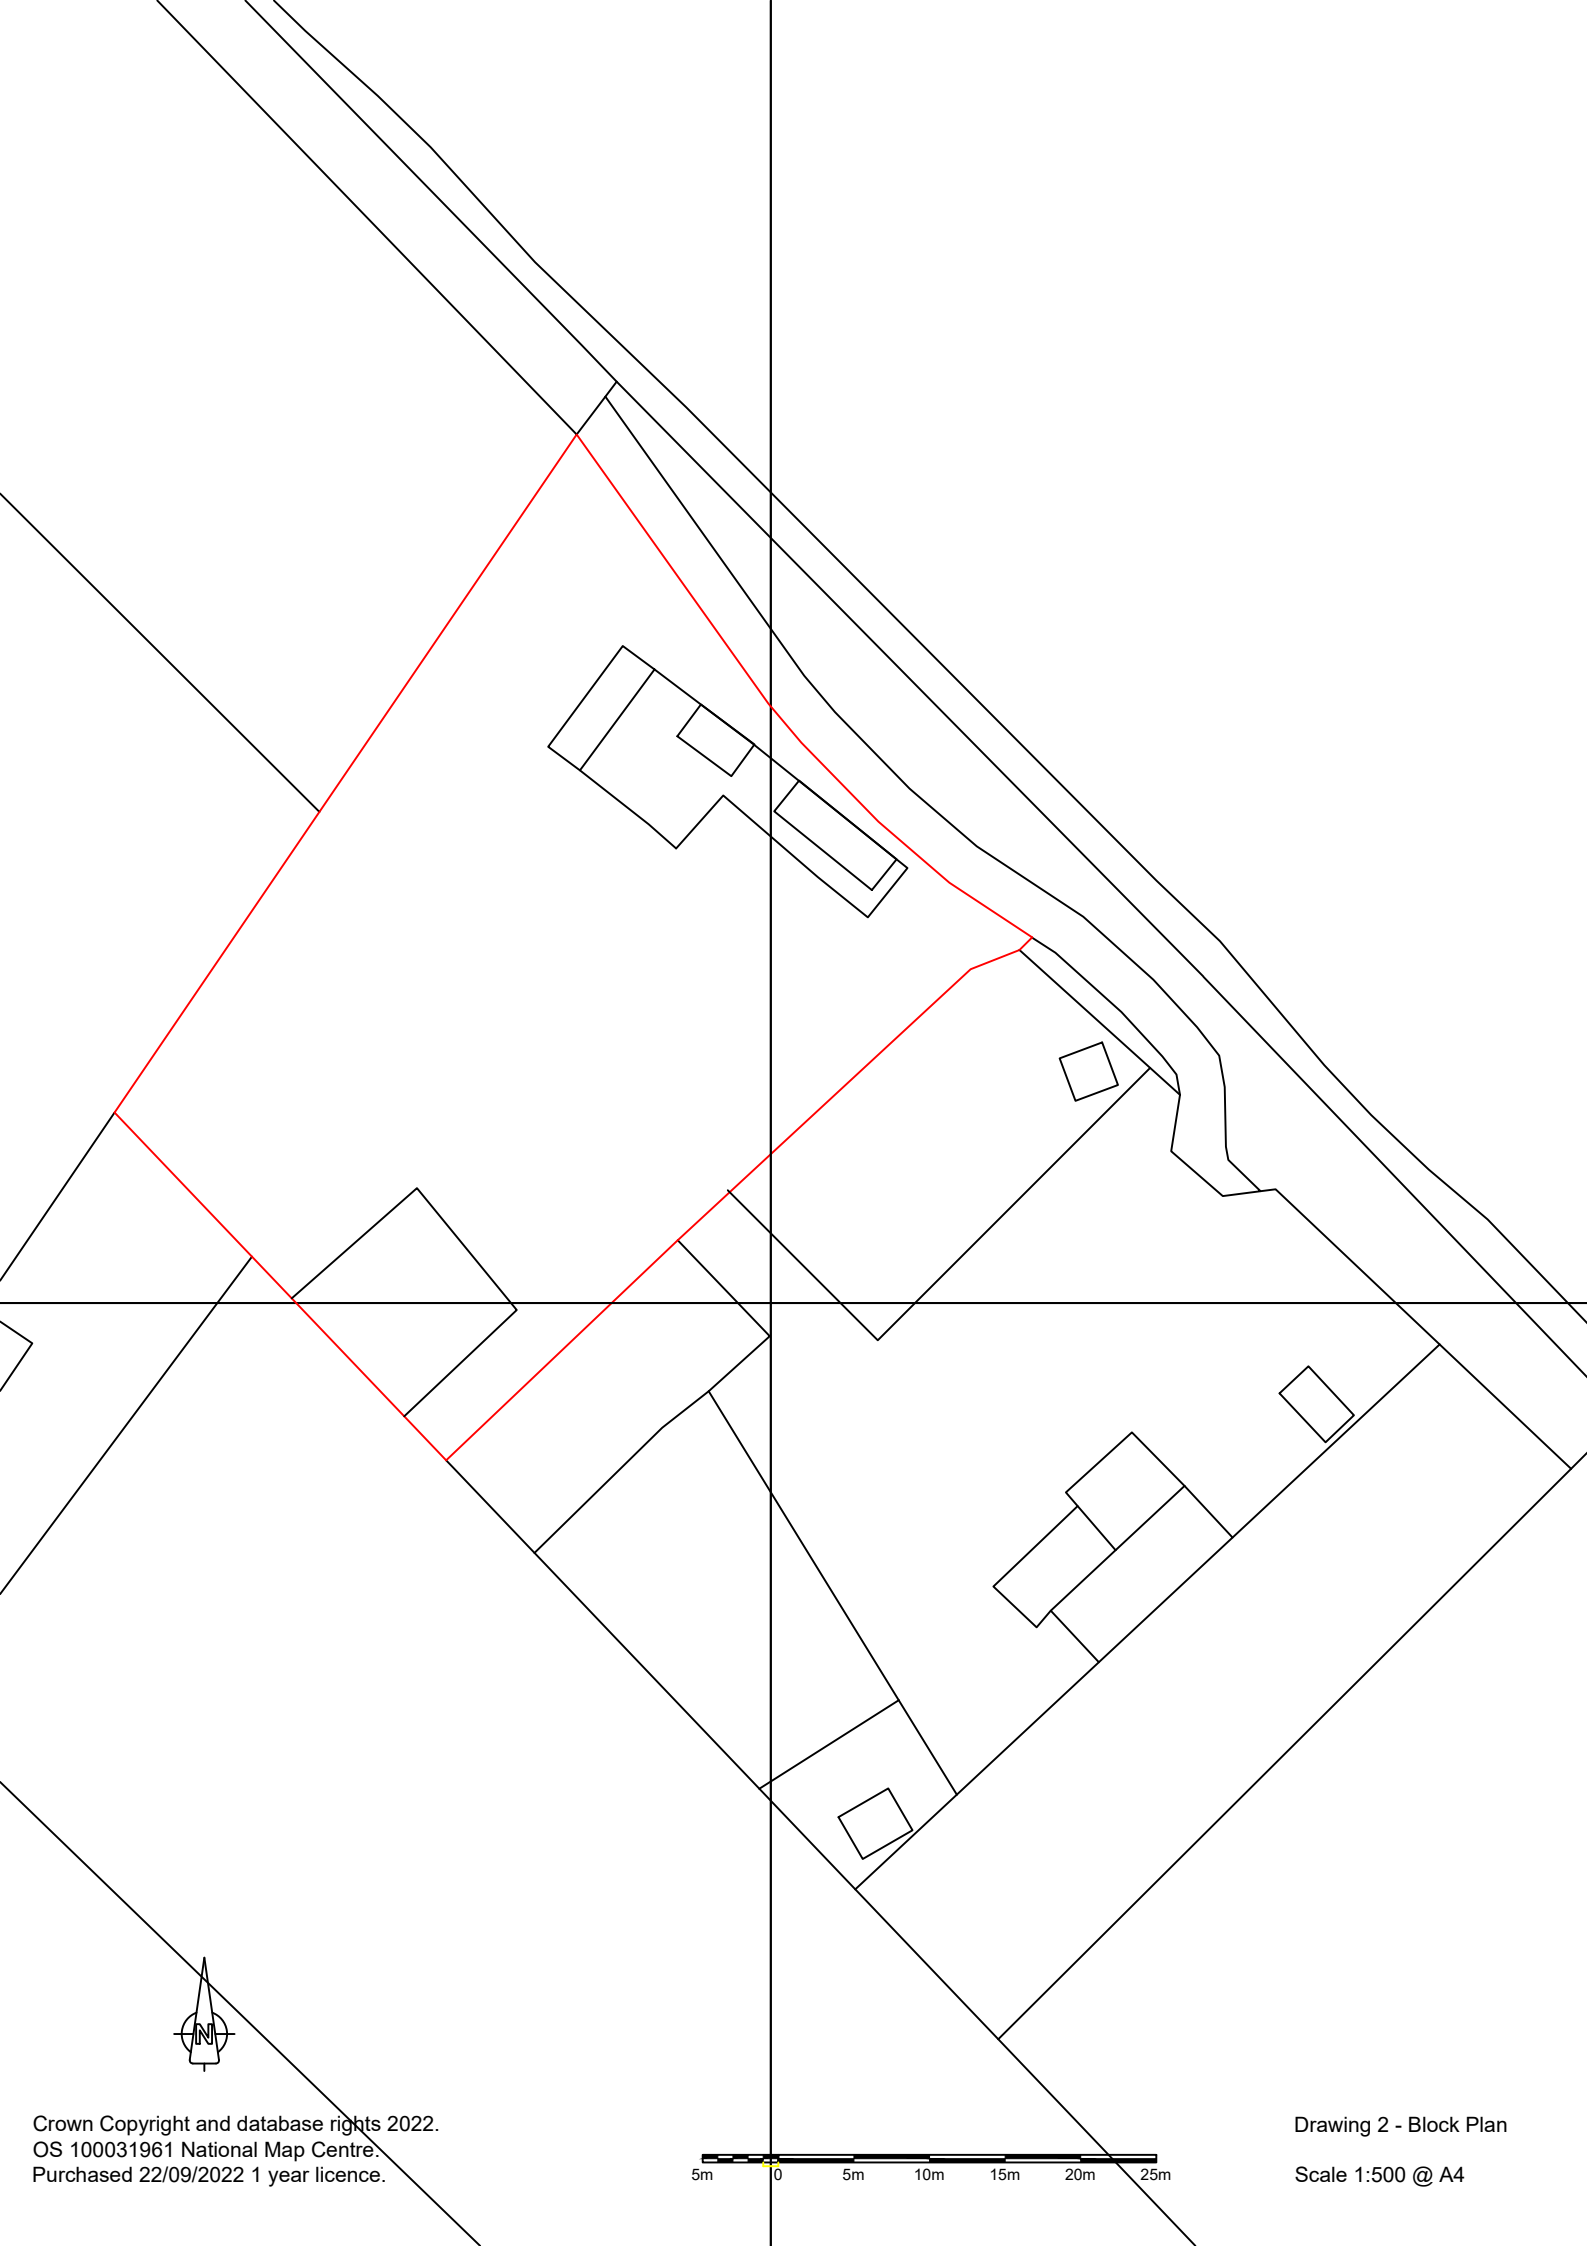


Crown Copyright and database rights 2022.
OS 100031961 National Map Centre.
Purchased 22/09/2022 1 year licence.

Drawing 2 - Block Plan

Scale 1:500 @ A4