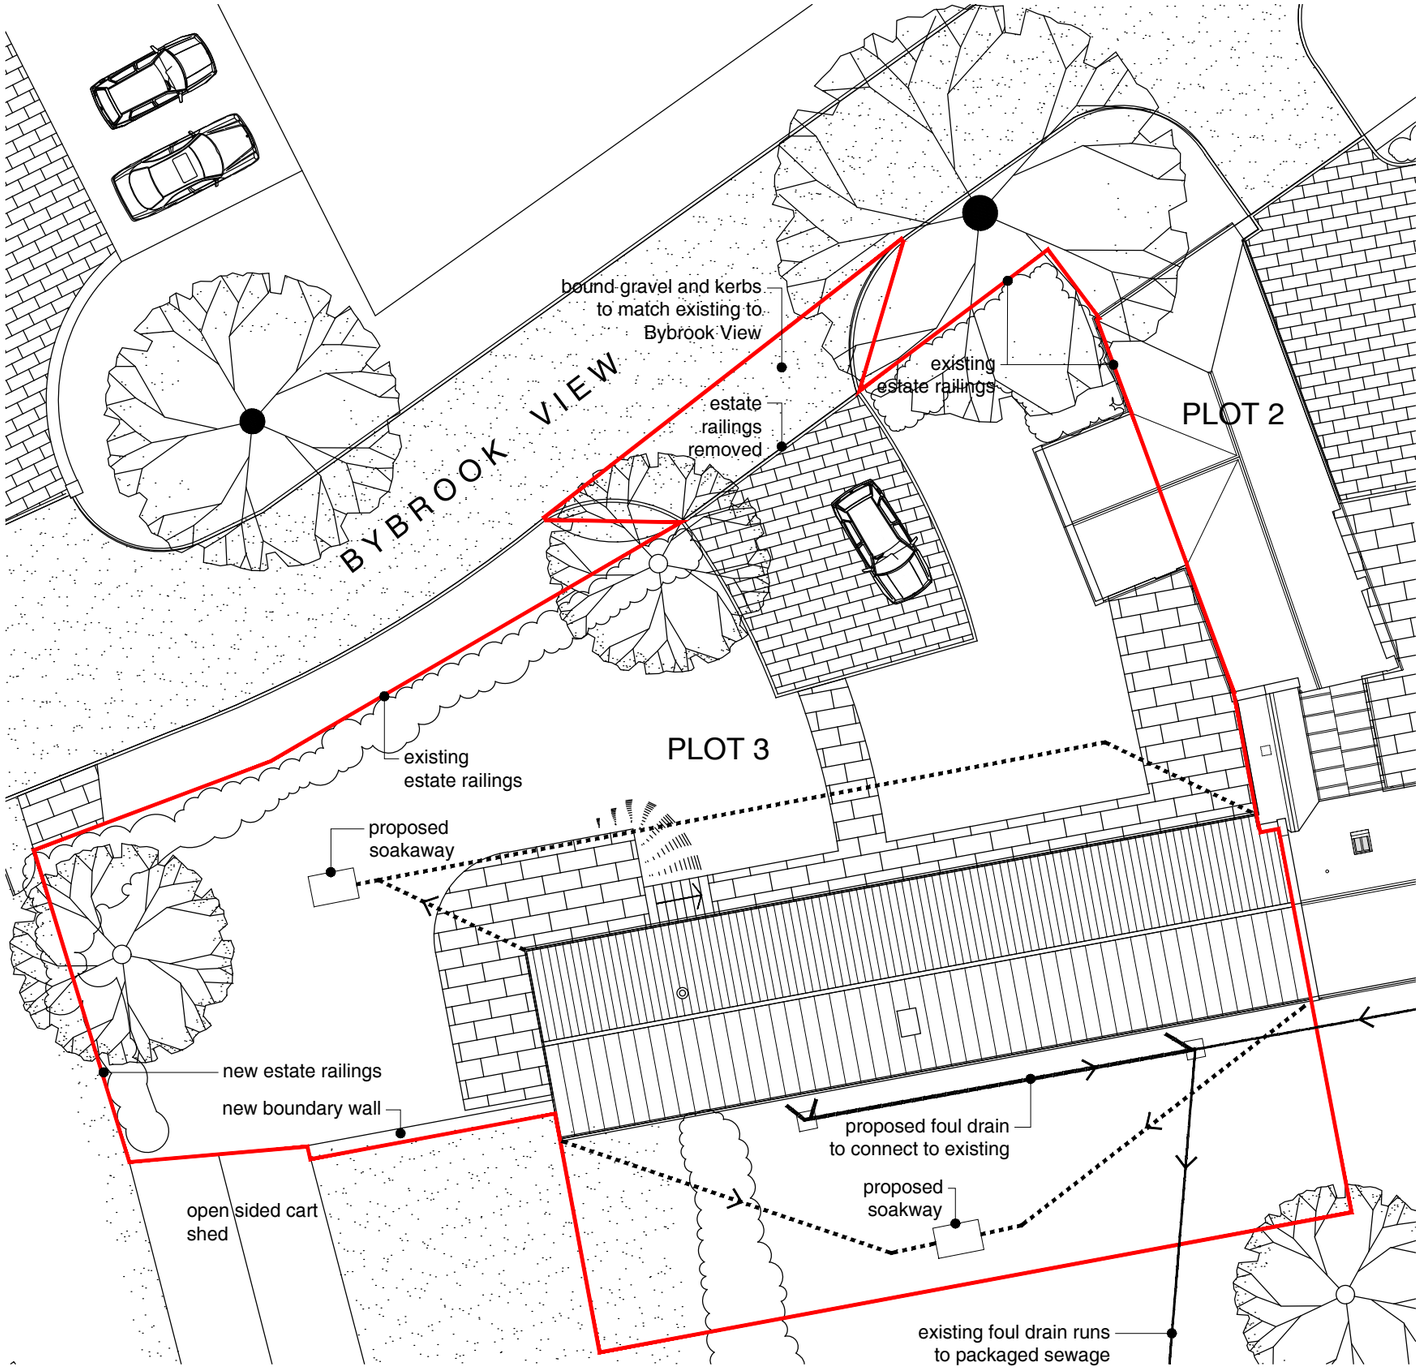


Site Plan - as Proposed

0 4 8 12 16 20m

13.12.23 RN Issued for Planning

Client	Mr & Mrs J Sanders	Drwg No.	1460 301
Project	Rudloe Manor	Scale	1:200 @ A3
Title	Plot 3 Site Plan as Proposed	Date	Oct.23
		Drawn ***	Checked ***

AARON EVANS ARCHITECTS

RIBA Chartered Practice

Aaron Evans Architects Ltd 3 Gay Street, Bath, BA1 2PH 01225 466234
www.aaronevans.com e: office@aaronevans.com

This drawing is copyright. Only figured dimensions to be used. Contractors not to scale from this drawing and must check all dimensions before proceeding.