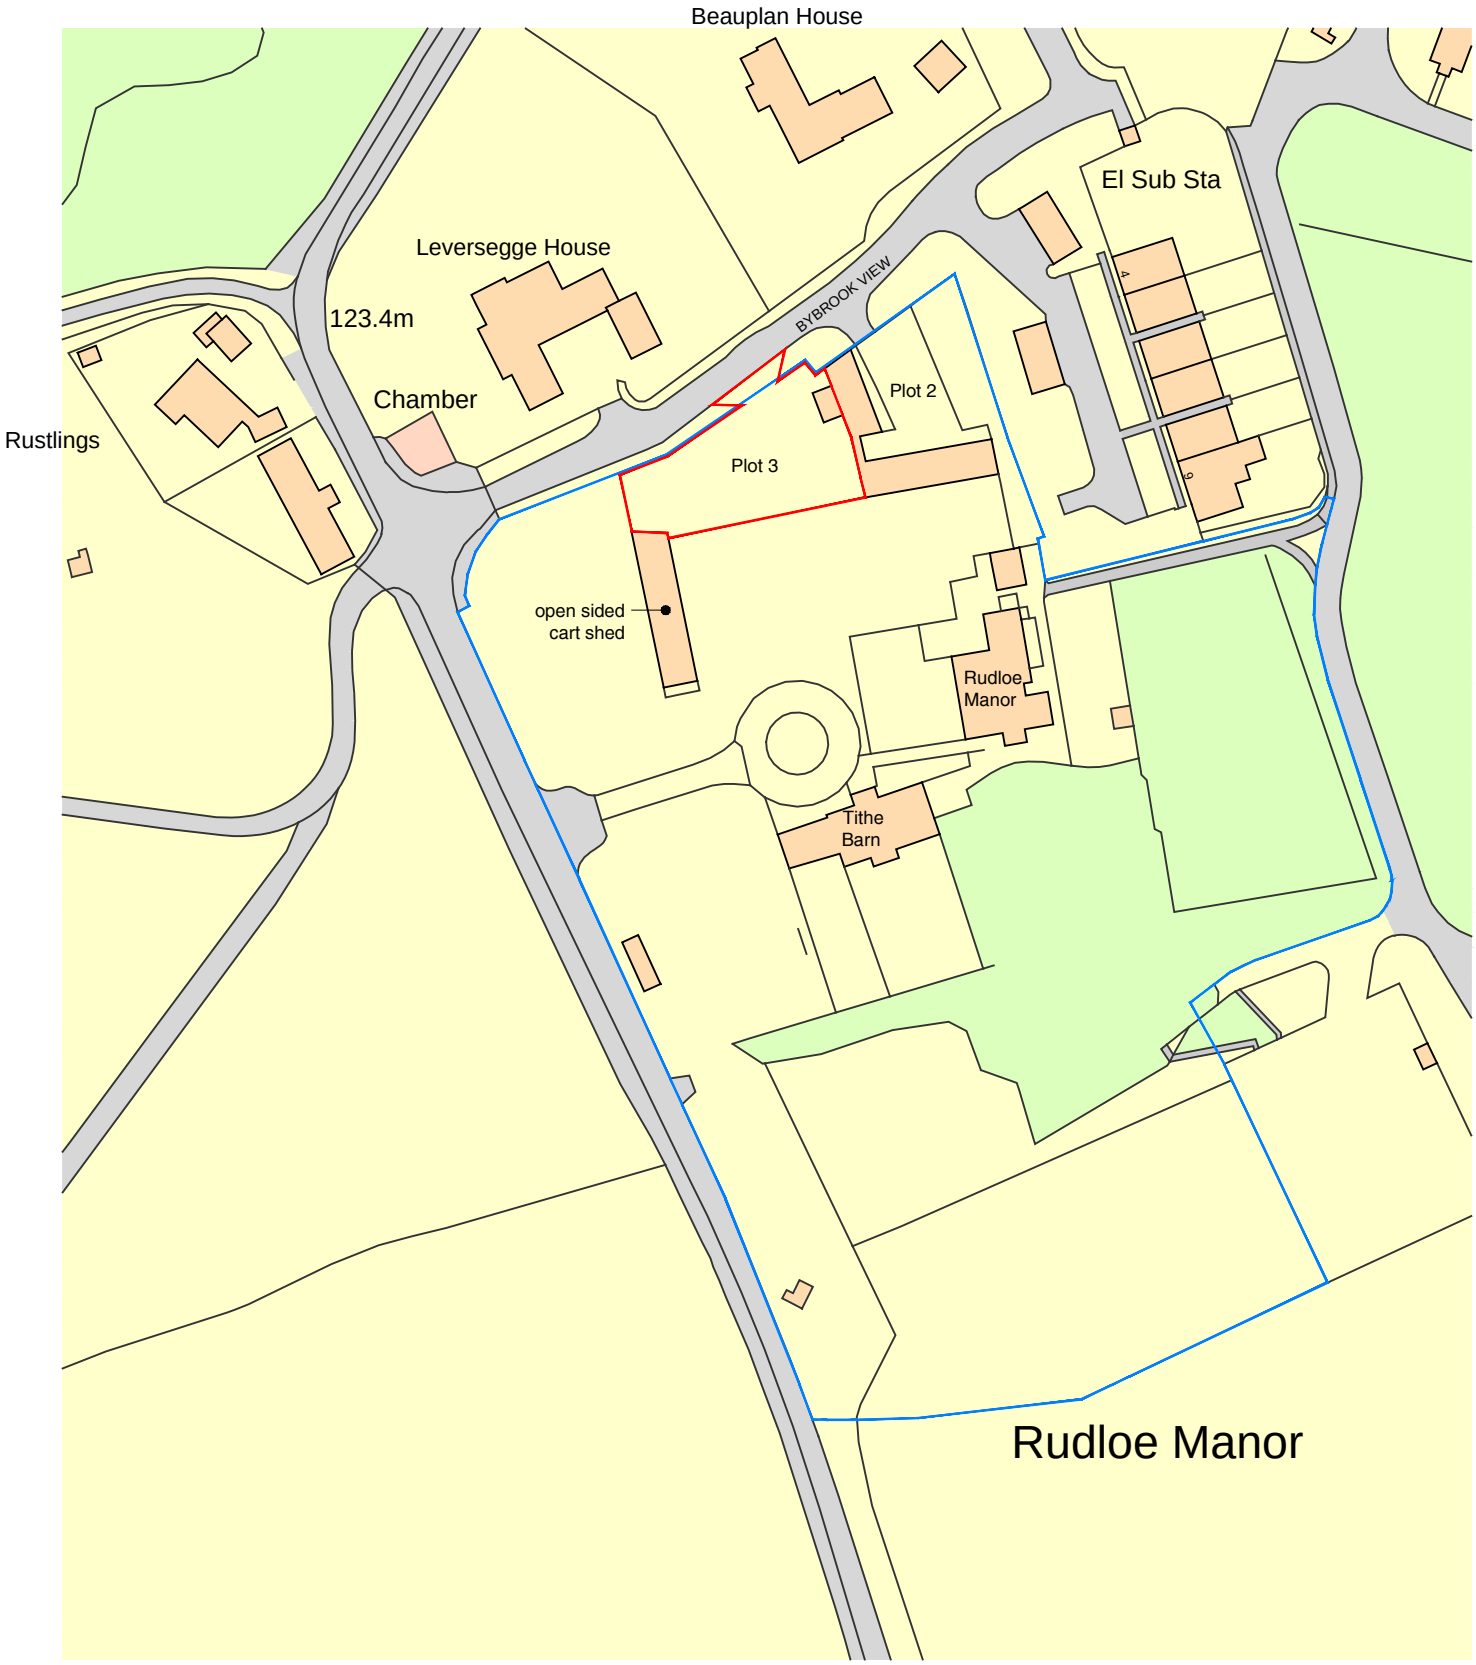


Ordnance Survey, (c) Crown Copyright 2023. All rights reserved. Licence number 100022432

0 25 50 75 100 125m

Application site boundary

Area owned by applicant

N

- 13.12.23 RN Issued for Planning

Client Mr & Mrs J Sanders

Project Rudloe Manor

Title Plot 3 Location Plan

Drwg No. 1460 300

Scale 1:1250 @ A4

Date Oct. 23

Drawn RN Checked ***

AARON EVANS ARCHITECTS

RIBA Chartered Practice

Aaron Evans Architects Ltd 3 Gay Street, Bath, BA1 2PH 01225 466234

www.aaronevans.com e: office@aaronevans.com

This drawing is copyright. Only figured dimensions to be used. Contractors not to scale from this drawing and must check all dimensions before proceeding.