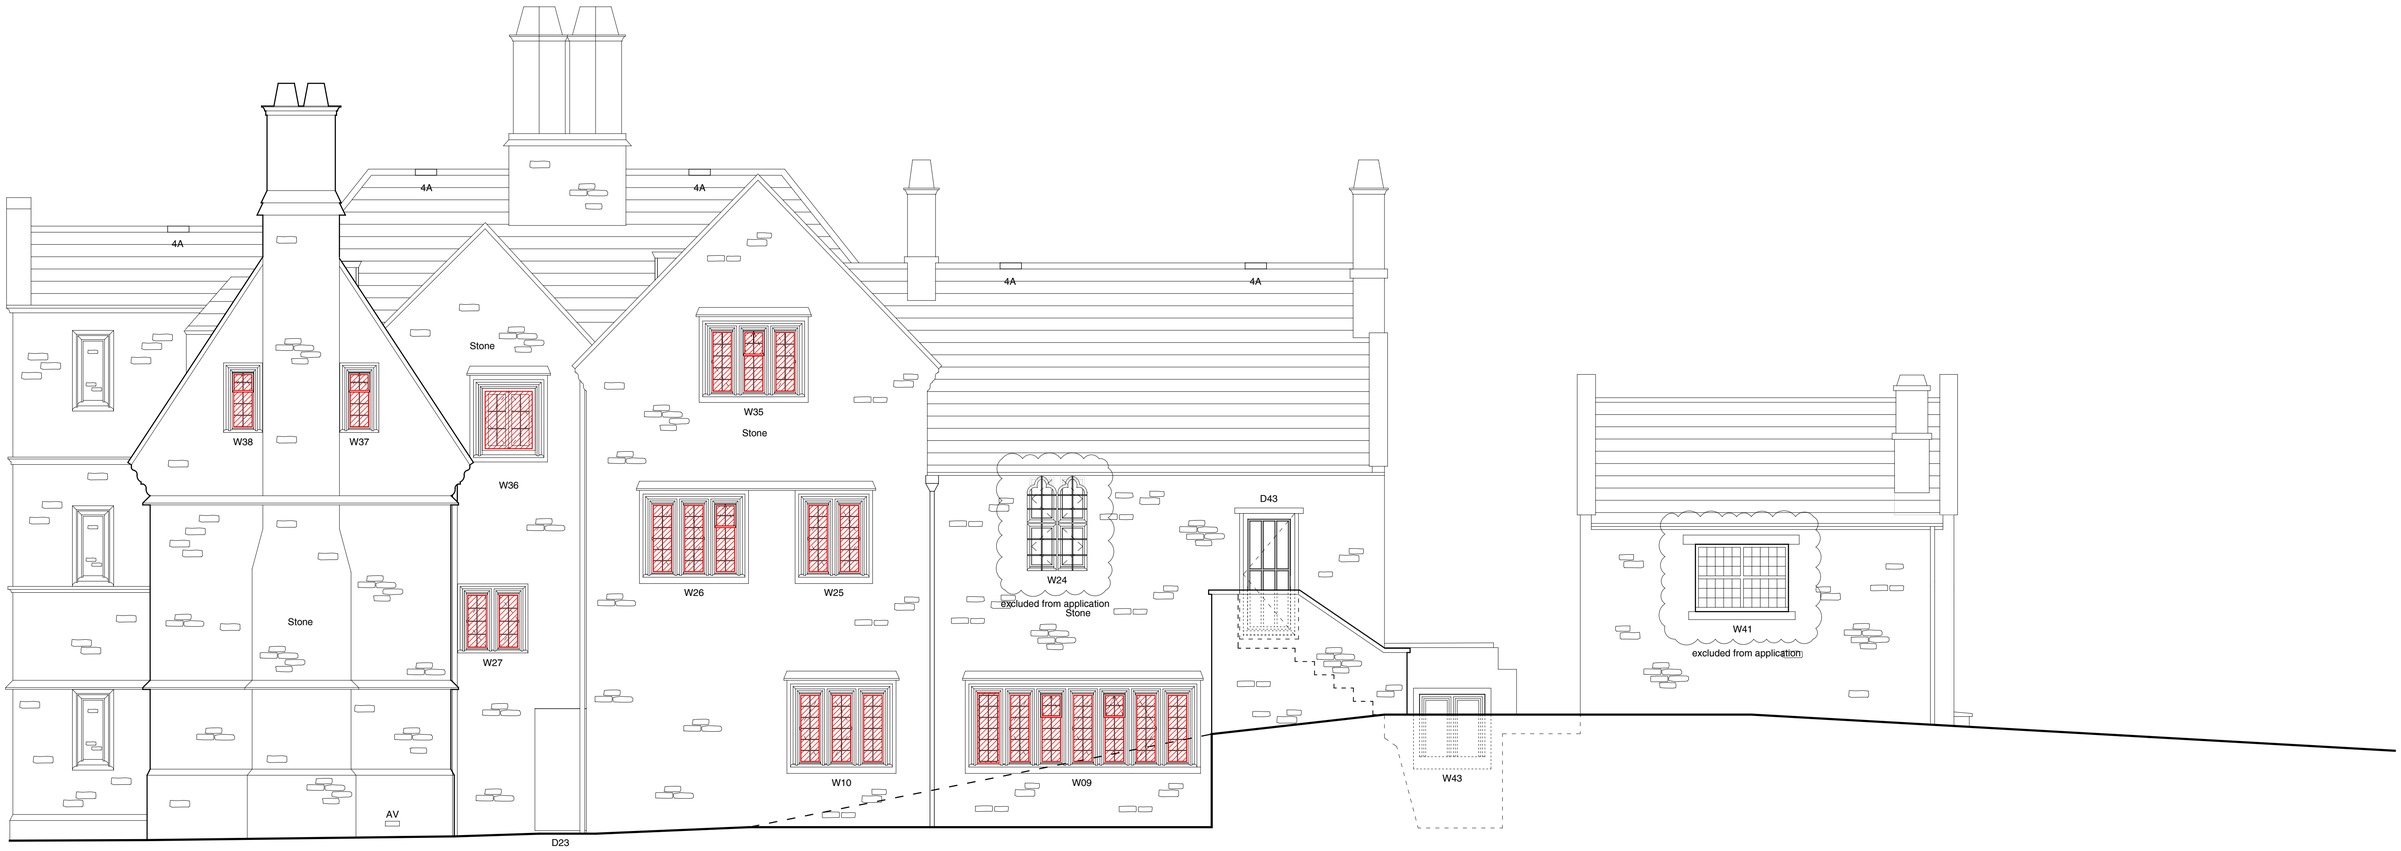


East Elevation **Showing Windows to be Refurbished**

Drawing Key:

Windows proposed to be modified and refurbished

0 1 2 3 4 5m

P2 12.04.23 PM Issued for Pre-App

Client Mr & Mrs J Sanders

Project Rudloe Manor

Title Manor East Elevation Showing Windows to be Refurbished

Drwg No. 1460 242 P2

Scale 1:50 @ A1

Date Mar.23

Drawn JG Checked PM

AARON EVANS ARCHITECTS

RIBA Chartered Practice

Aaron Evans Architects Ltd 3 Gay Street, Bath, BA1 2PH 01225 466234
www.aaronevans.com e: office@aaronevans.com

This drawing is copyright. Only figured dimensions to be used. Contractors not to scale from this drawing and must check all dimensions before proceeding.