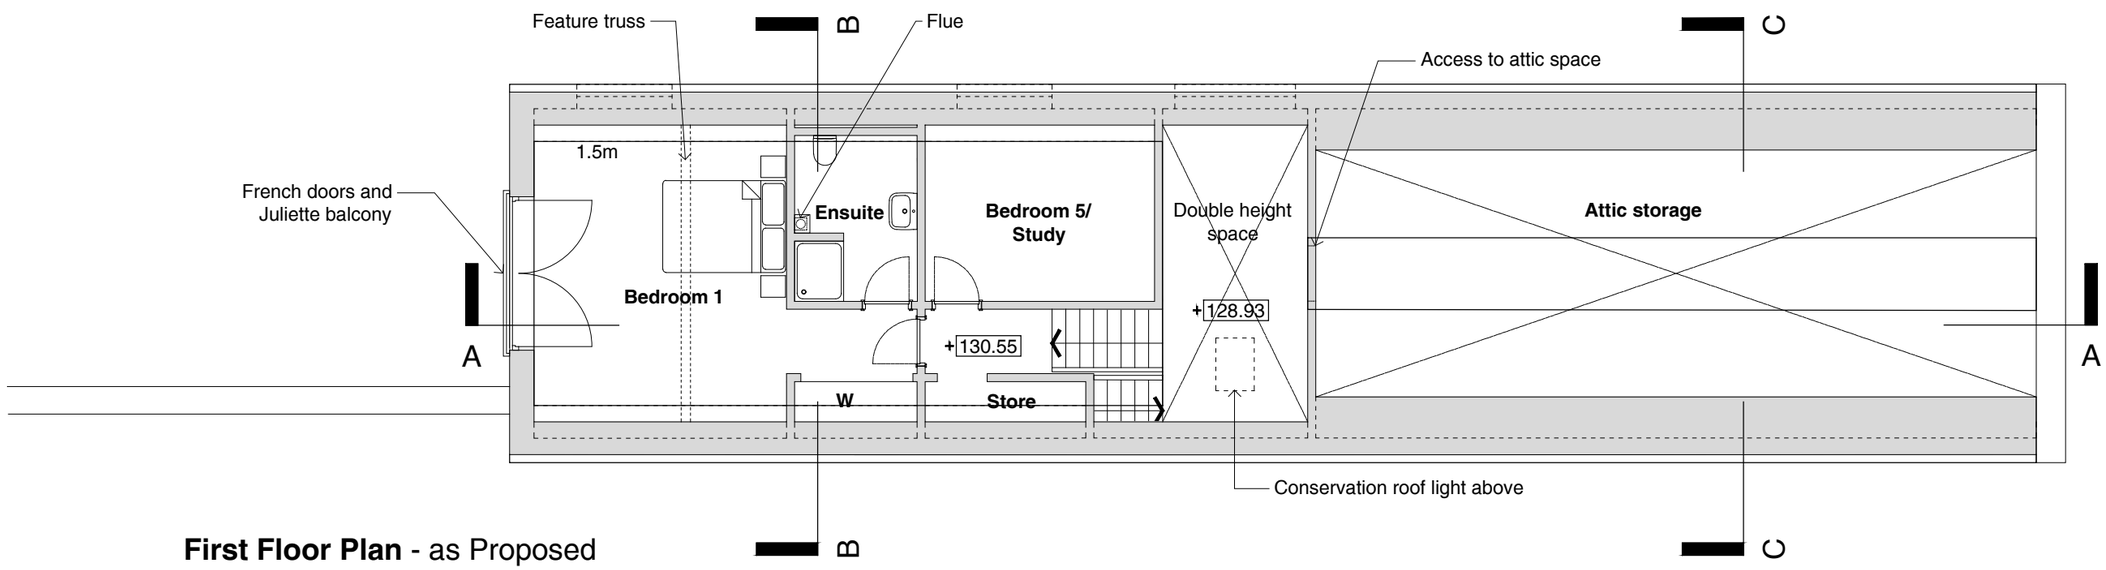


First Floor Plan - as Proposed

0 1 2 4 6 8 10m

13.12.23 RN Issued for Planning

Client	Mr & Mrs J Sanders	Drwg No.	1460 303
Project	Rudloe Manor	Scale	1:100 @ A3
Title	Plot 3 First Floor Plan as Proposed	Date	Oct.23
		Drawn	RN Checked ***

AARON EVANS ARCHITECTS

RIBA Chartered Practice

Aaron Evans Architects Ltd 3 Gay Street, Bath, BA1 2PH 01225 466234
www.aaronevans.com e: office@aaronevans.com

This drawing is copyright. Only figured dimensions to be used. Contractors not to scale from this drawing and must check all dimensions before proceeding.