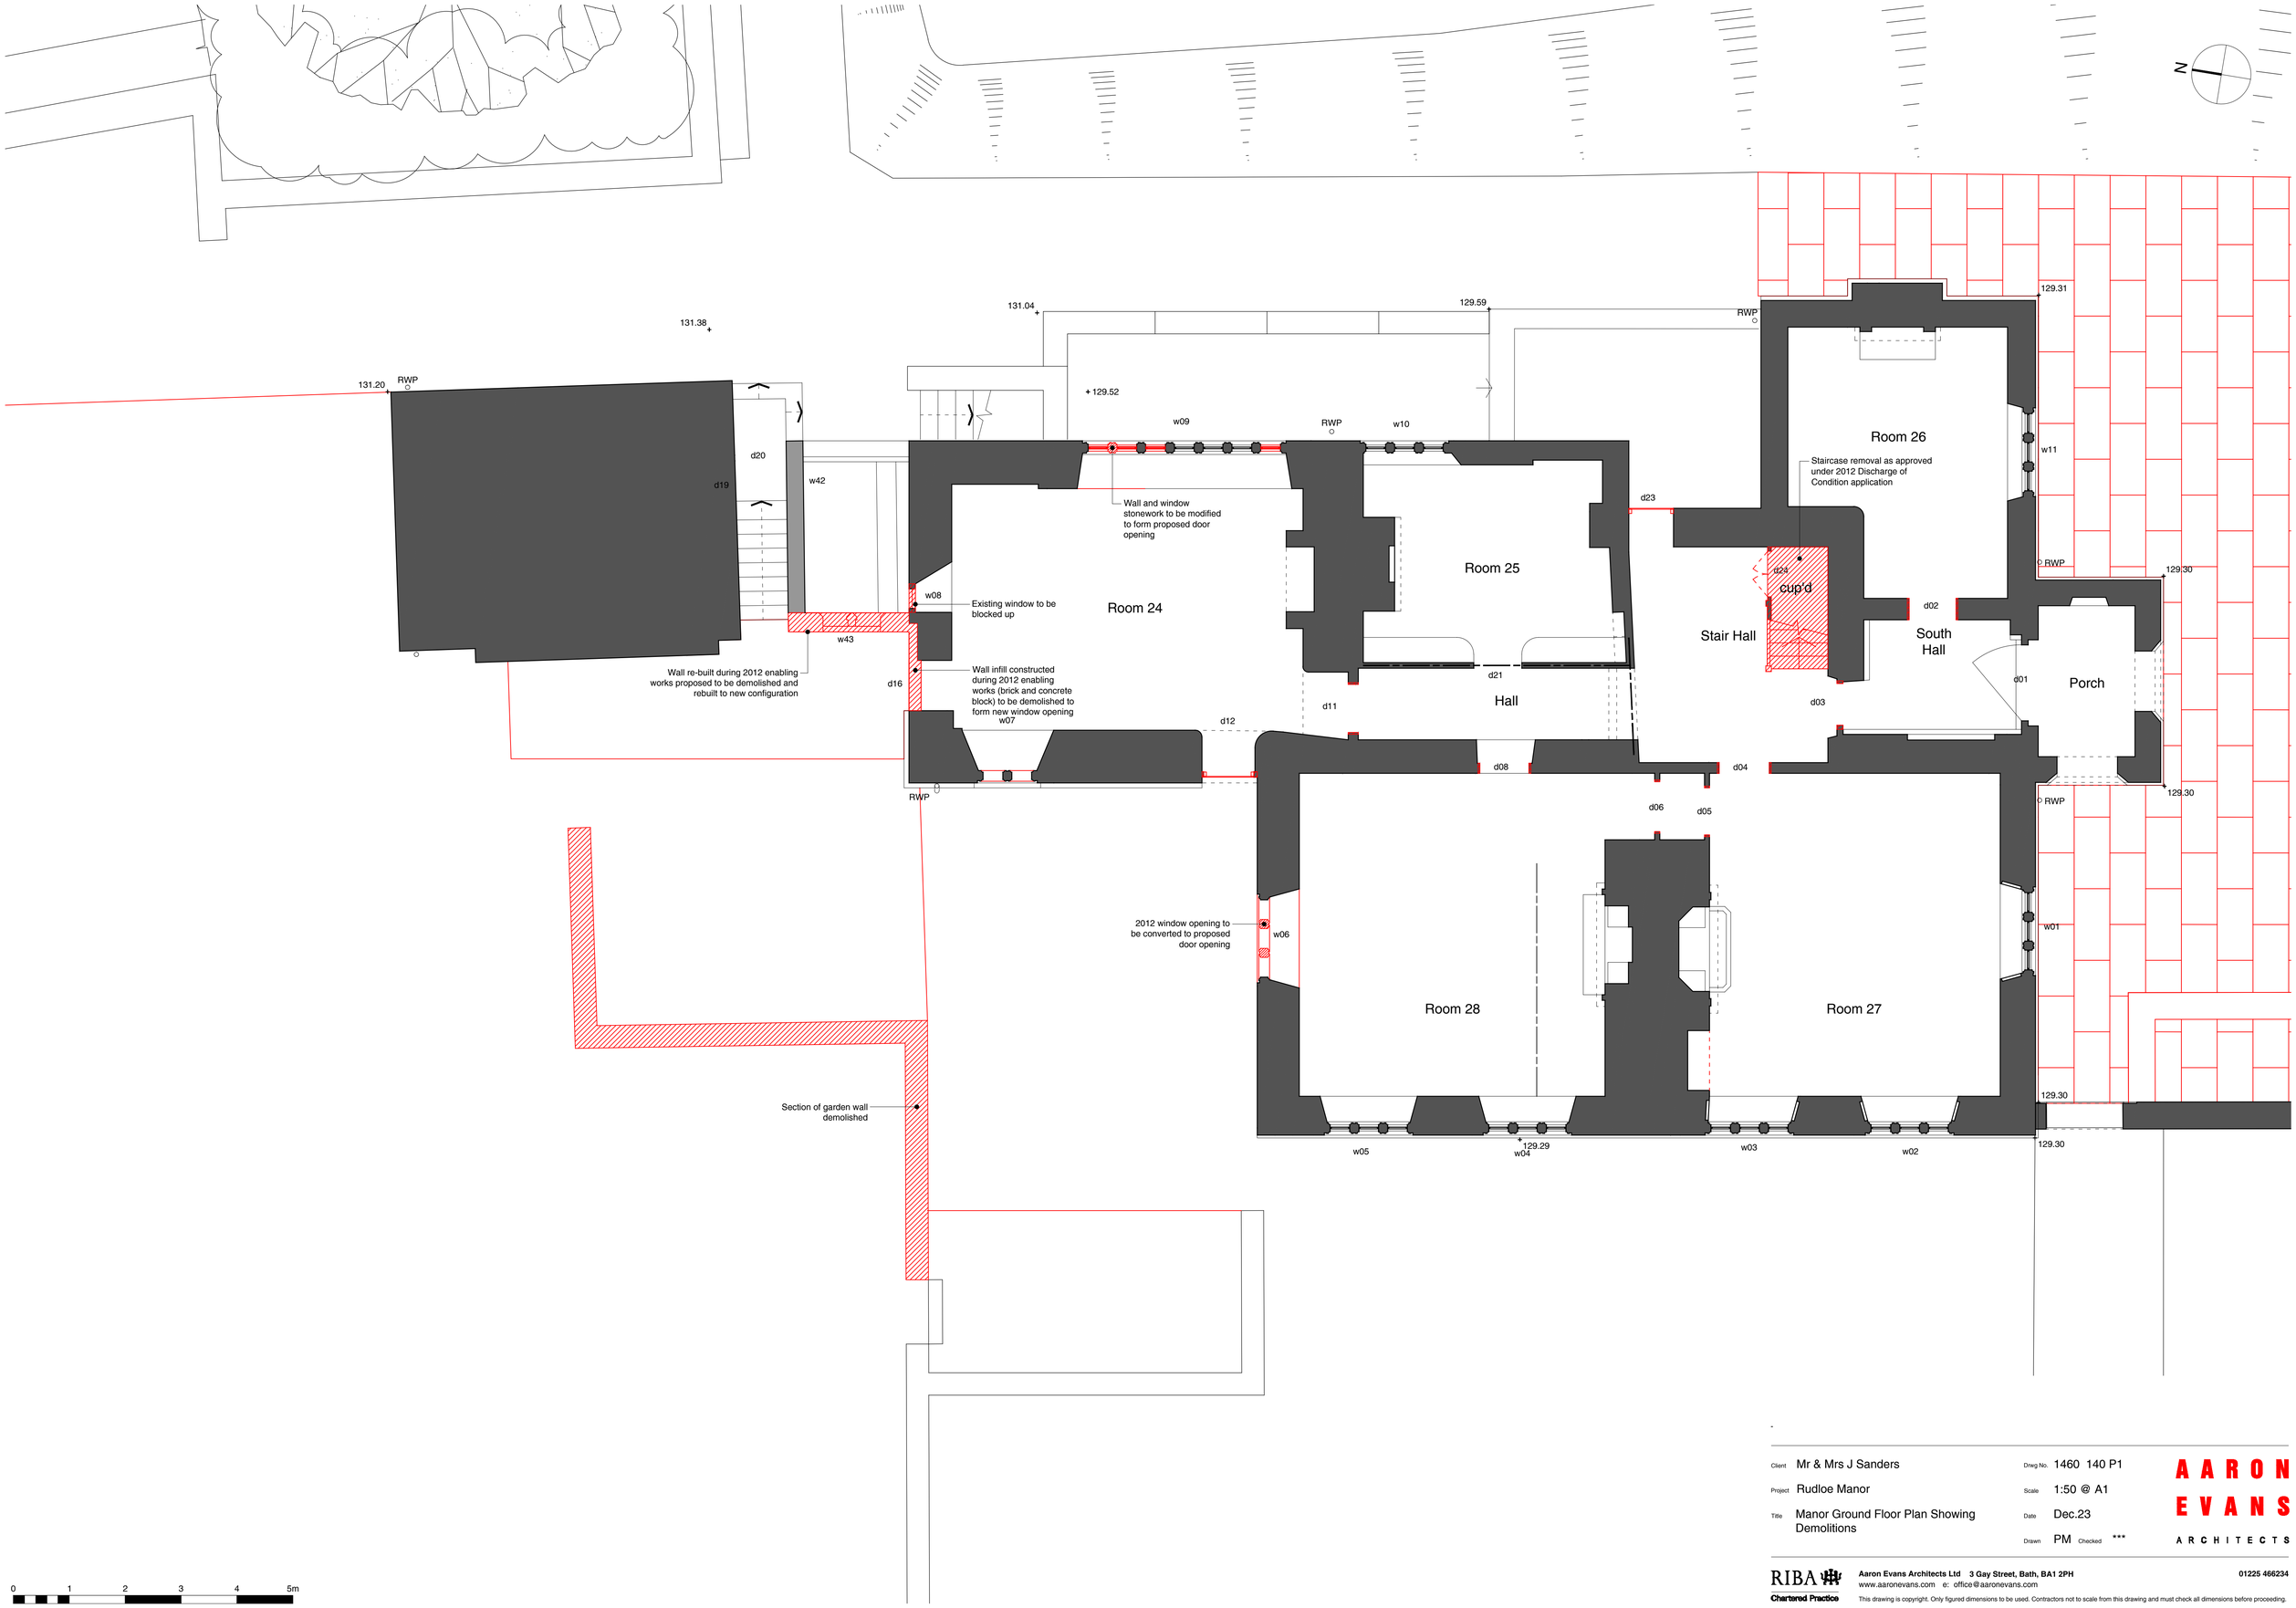


-

Client	Mr & Mrs J Sanders	Dwg No.	1460 140 P1
Project	Rudloe Manor	Scale	1:50 @ A1
Title	Manor Ground Floor Plan Showing Demolitions	Date	Dec.23
		Drawn	PM Checked ***

AARON EVANS ARCHITECTS

RIBA Chartered Practice

Aaron Evans Architects Ltd 3 Gay Street, Bath, BA1 2PH 01225 466234
www.aaronevans.com e: office@aaronevans.com

This drawing is copyright. Only figured dimensions to be used. Contractors not to scale from this drawing and must check all dimensions before proceeding.