



NORTH

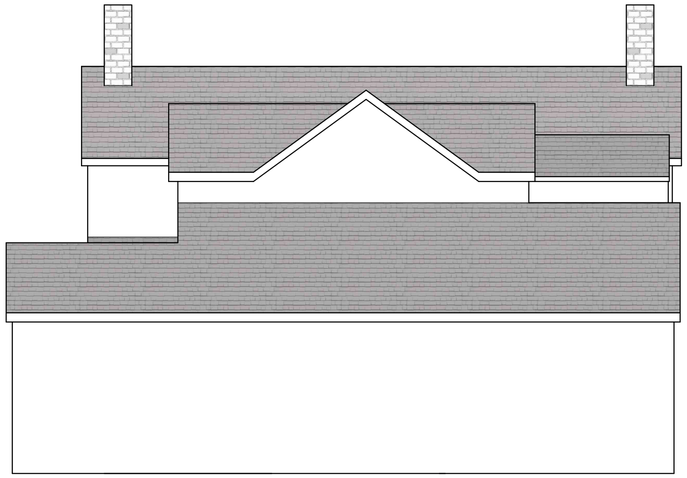


SOUTH

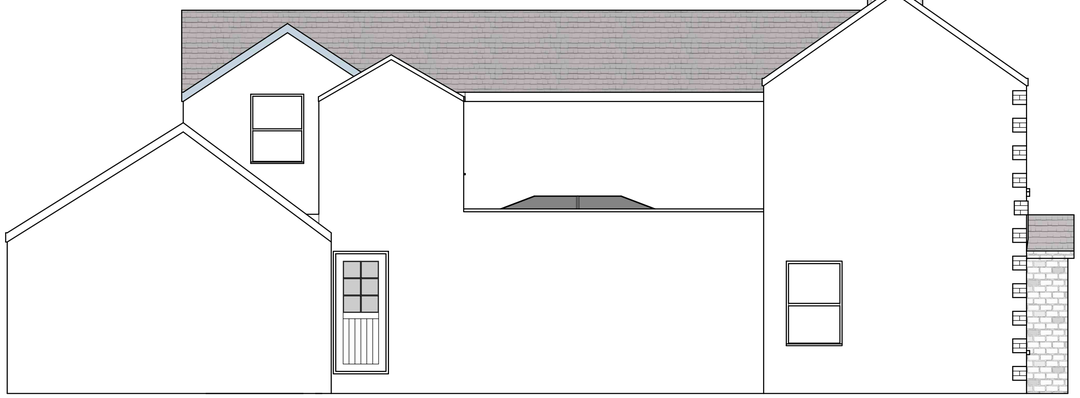

EAST



WEST

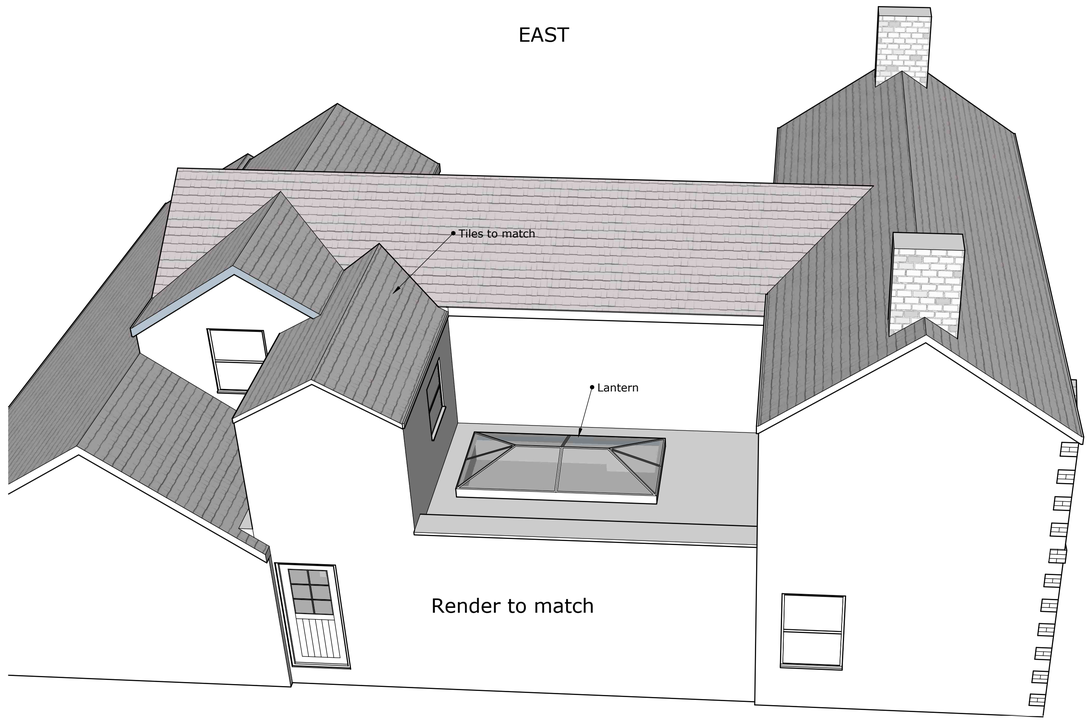



0 1 2 3 4 SCALE 1:50
0 2 4 6 8 SCALE 1:100
0 10 20 30 40 SCALE 1:500

Partridge Architectural Services
Partridge House, Pinkney
Malmesbury, Wilts SN16 0NZ
Tel 07833433872
Email
mark@hmhcontracting.co.uk

PROJECT:
HILL VIEW
Hornbury Hill
Minety


Kitchen extension, en suite and dropped kerb

DRAWING NO	Revision
MH/CH/001	A


Proposed Elevations and 3D Views

SCALE	PAPER
1:50 @	A1


NOTES

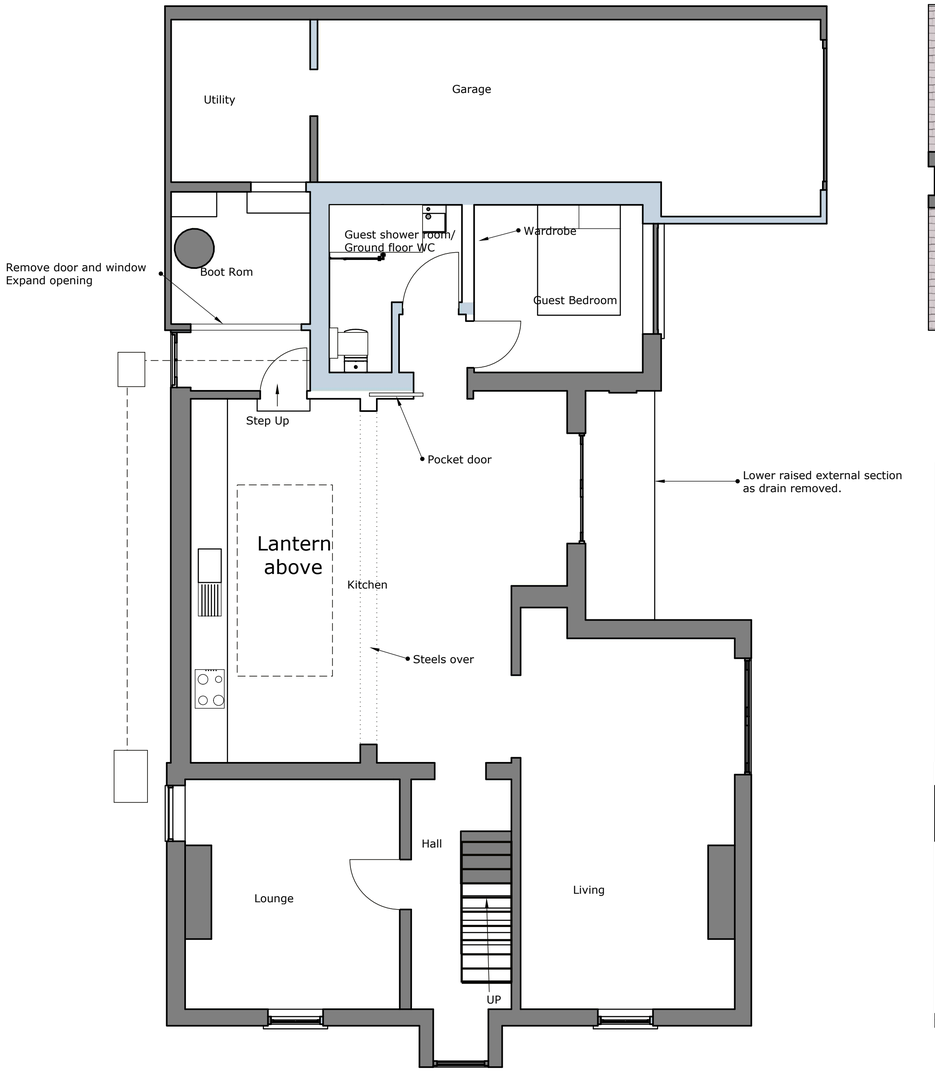

GROUND FLOOR PLAN SCALE 1:50

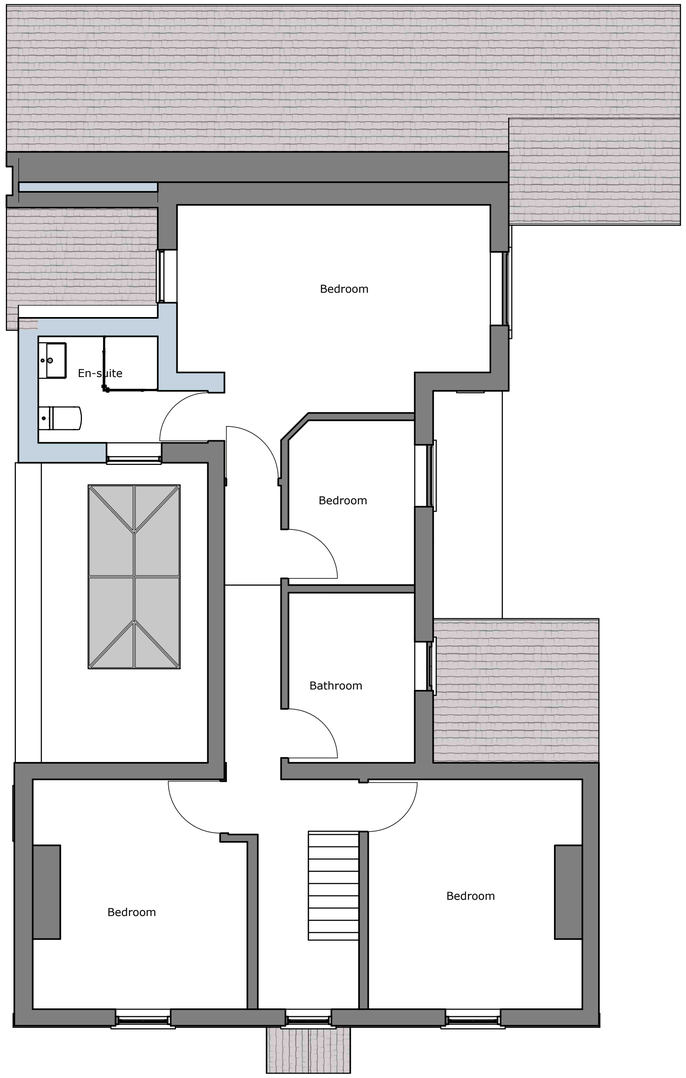

FIRST FLOOR PLAN SCALE 1:50

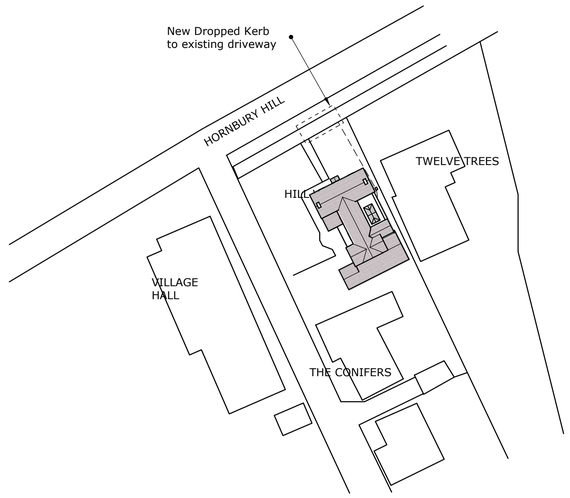

BLOCK PLAN SCALE 1:500



OS LOCATION MAP SCALE 1:1250

0 1 2 3 4 SCALE 1:50
0 2 4 6 8 SCALE 1:100
0 10 20 30 40 SCALE 1:500

Partridge Architectural Services
Partridge House, Pinkney
Malmesbury, Wilts SN16 0NZ
Tel 07833433872
Email
mark@hmhcontracting.co.uk

PROJECT:
HILL VIEW
Hornbury Hill
Minety

Kitchen extension, en suite and dropped kerb

DRAWING NO MH/CH/001
Revision A

Proposed Plans and OS Location

SCALE 1:50 (unless noted) @ PAPER A1

NOTES