

NORTH EAST ELEVATION

Scale 1:100




NORTH WEST ELEVATION

Scale 1:100




SOUTH WEST ELEVATION

Scale 1:100

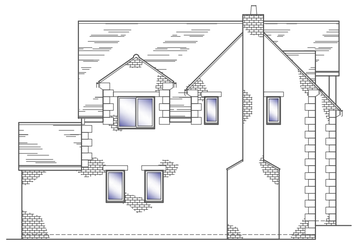

SOUTH EAST ELEVATION

Scale 1:100

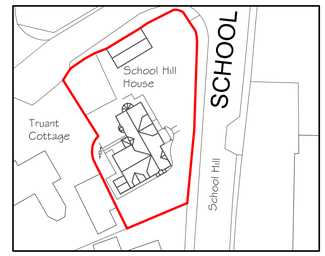

BLOCK PLAN

Scale 1:500

N



SOUTH EAST

Scale 1:100




SOUTH WEST

Scale 1:100



NORTH WEST

Scale 1:100

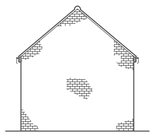


NORTH EAST

Scale 1:100

GARAGE ELEVATIONS

Scale 1:100

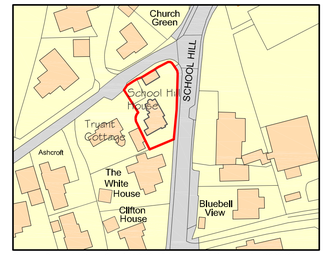


Ordnance Survey, (c) Crown Copyright 2023. All rights reserved. Licence number 100022432

LOCATION PLAN


Scale 1:1250

N

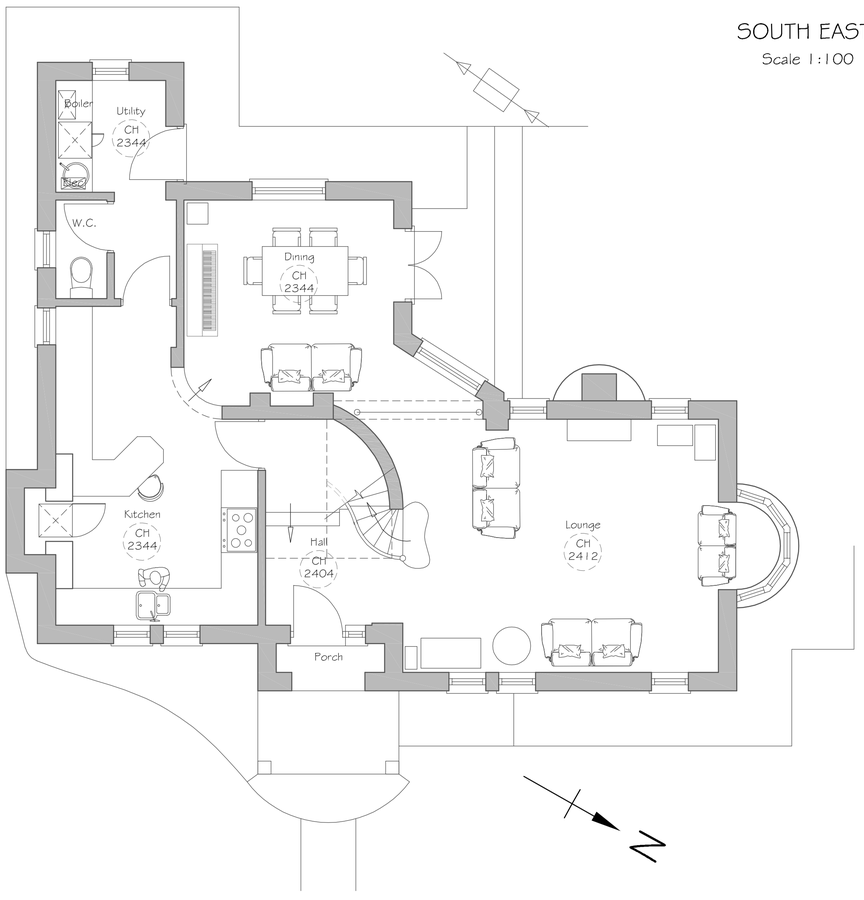


GROUND FLOOR PLAN

Scale 1:50

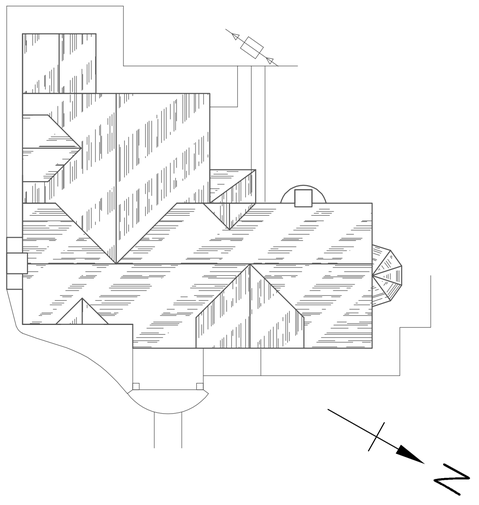

ROOF PLAN

Scale 1:100

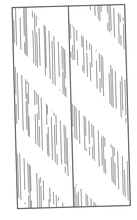

1:50 [m]
0 0.5 1.0 1.5 2.0 2.5

1:100 [m]
0 1 2 3 4 5

1:500 [m]
0 5 10 15 20 25

1:1250 [m]
0 20 40 60

Alex Dawson
www.addraughting.co.uk
alex@addraughting.co.uk
01672 511412
07791 341698

59 Barrow Close
Marlborough
Wiltshire
SN8 2BE

AD DRAUGHTING
ARCHITECTURAL SERVICES

Client

JIM HAPPS & JACQUI WICKS

Job Title

EXTENSION AT:
SCHOOL HILL HOUSE,
SCHOOL HILL,
BRINKWORTH,
SN15 5AX.

Drawing Title

EXISTING ELEVATIONS AND PLANS

Scale AS SHOWN

Date 20/12/2023 | Drawn AD

Drawing No. 1367-01 | Rev A

841 x 594 A1