


NOTES

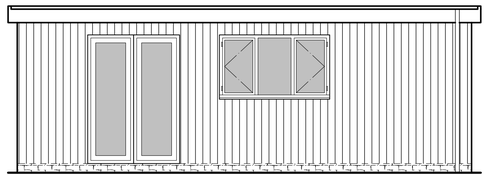


PROPOSED REAR ELEVATION

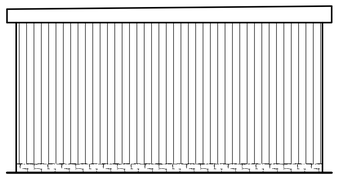

PROPOSED SIDE ELVATION

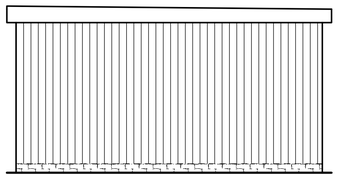


PROPOSED SIDE ELVATION

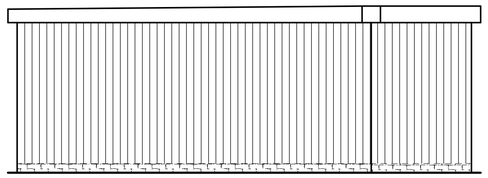


PROPOSED FRONT ELEVATION

SCALE BAR 1:20

0
1
2
3
4
5m

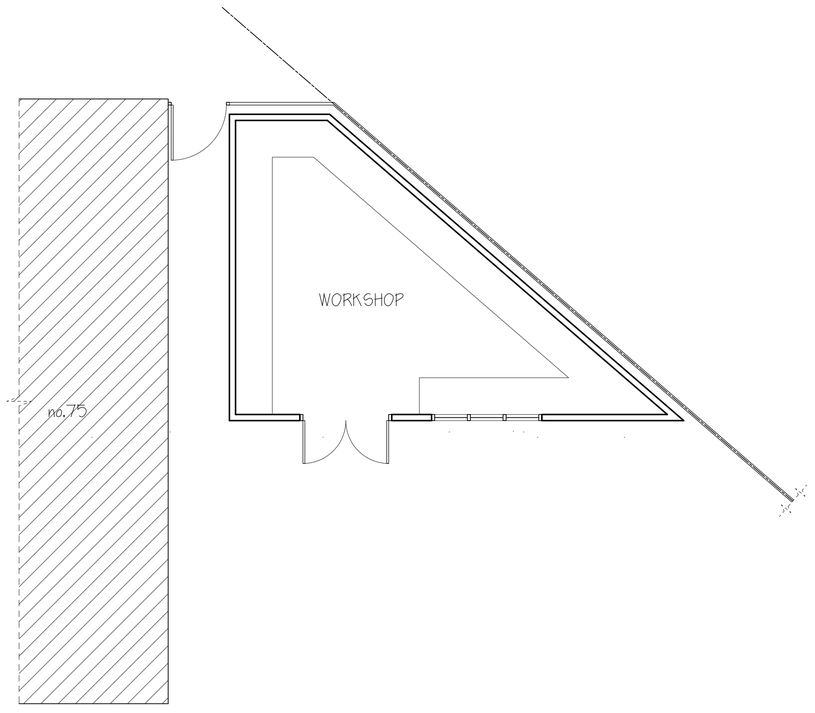

PROPOSED WORKSHOP/ STORE LAYOUT

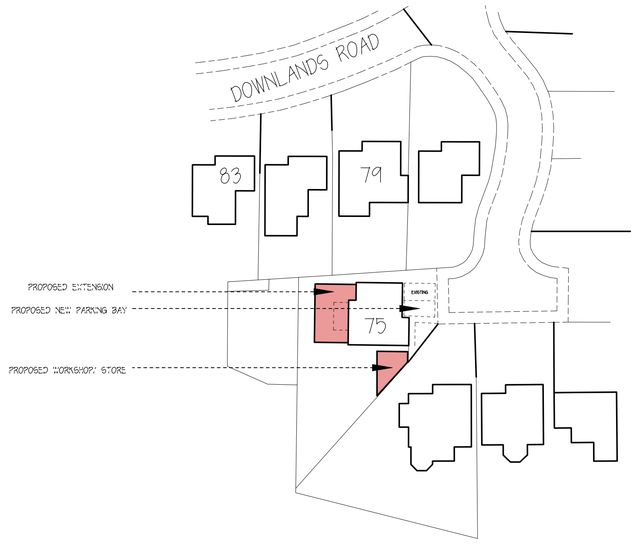

BLOCK PLAN AT SCALE 1:500

Rev.	Date	Description	By	Chk	App

Client/Project
MR AND MRS POOLE

Drawing Title
PROPOSED WORKSHOP AT
75 DOWNLANDS RD
DEVIZES SN10 5EF

Designed	Drawn	Date	Scale
SK	SK	.	1:50, 1:500
CAD Reference			Size A1

Stephen Kingshott MCABE
Katie Kingshott ACABE

Stephen Kingshott Building Consultancy Ltd
54 Springdale Ave
Broadstone, Poole
Dorset BH18 9EX
Tel. 07973538931

DRAWING NUMBER 0125/23 E
REVISION

cabe
chartered association of building engineers

0 2 4 6 8 10m
SCALE BAR 1:100

0 1 2 3 4 5m
SCALE BAR 1:50

0 10 20 30 40 50m
SCALE BAR 1:500