


NOTES

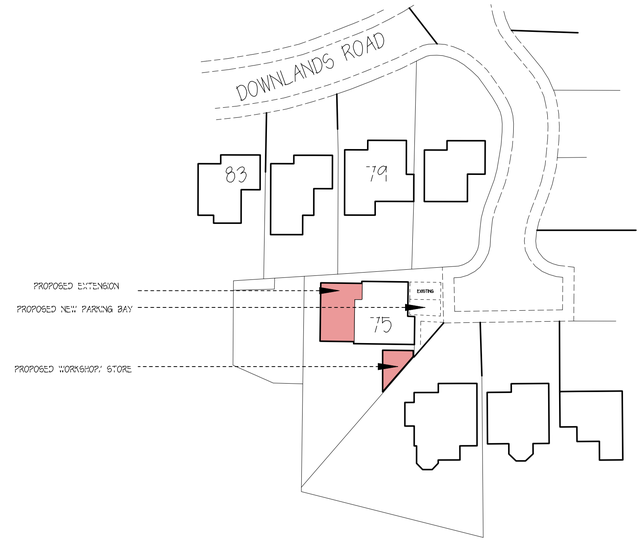

BLOCK PLAN AT SCALE 1:500

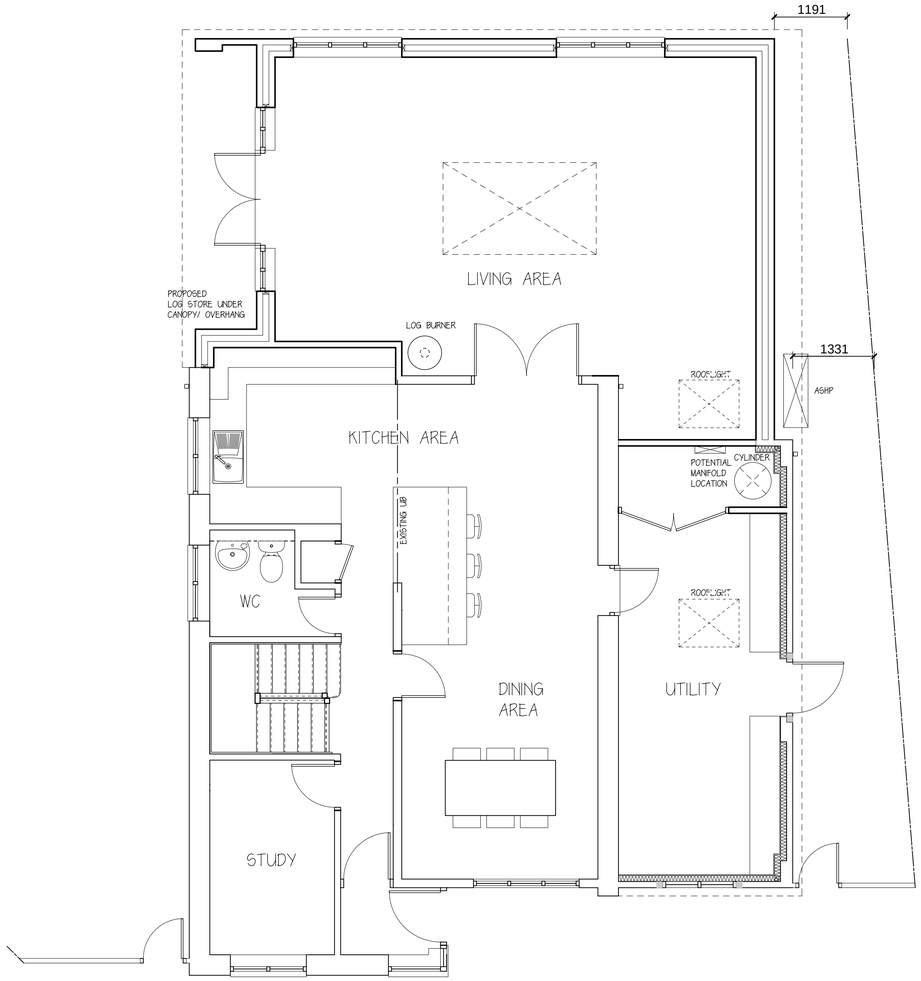

PROPOSED GROUND FLOOR LAYOUT

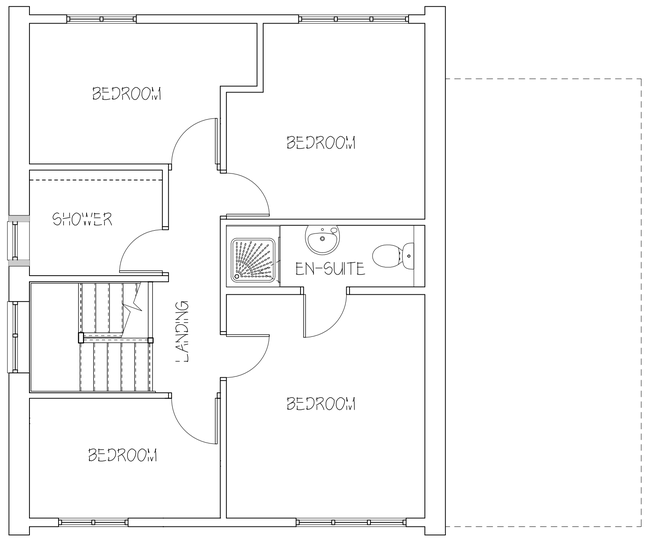

PROPOSED FIRST FLOOR LAYOUT

SCALE BAR 1:20
0
1
2
3
4
5m

SCALE BAR 1:100
0 2 4 6 8 10m

SCALE BAR 1:50
0 1 2 3 4 5m

SCALE BAR 1:500
0 10 20 30 40 50m

Rev.	Date	Description	By	Chk	App

Client/Project
MR AND MRS POOLE

Drawing Title
PROPOSAL AT 75 DOWNLAND RD
DEVIZES WILTSHIRE
SN10 5EF

Designed	Drawn	Date	Scale
SK	KK	24 NOV 23	1:50, 1:500
CAD Reference			Size
			A1

Stephen Kingshott MCABE

Stephen Kingshott Building Consultancy Ltd
54 Springdale Ave
Broadstone, Poole
Dorset BH18 9EX
Tel. 07973538831

DRAWING NUMBER 0028/21 C
REVISION

cabe chartered association of building engineers