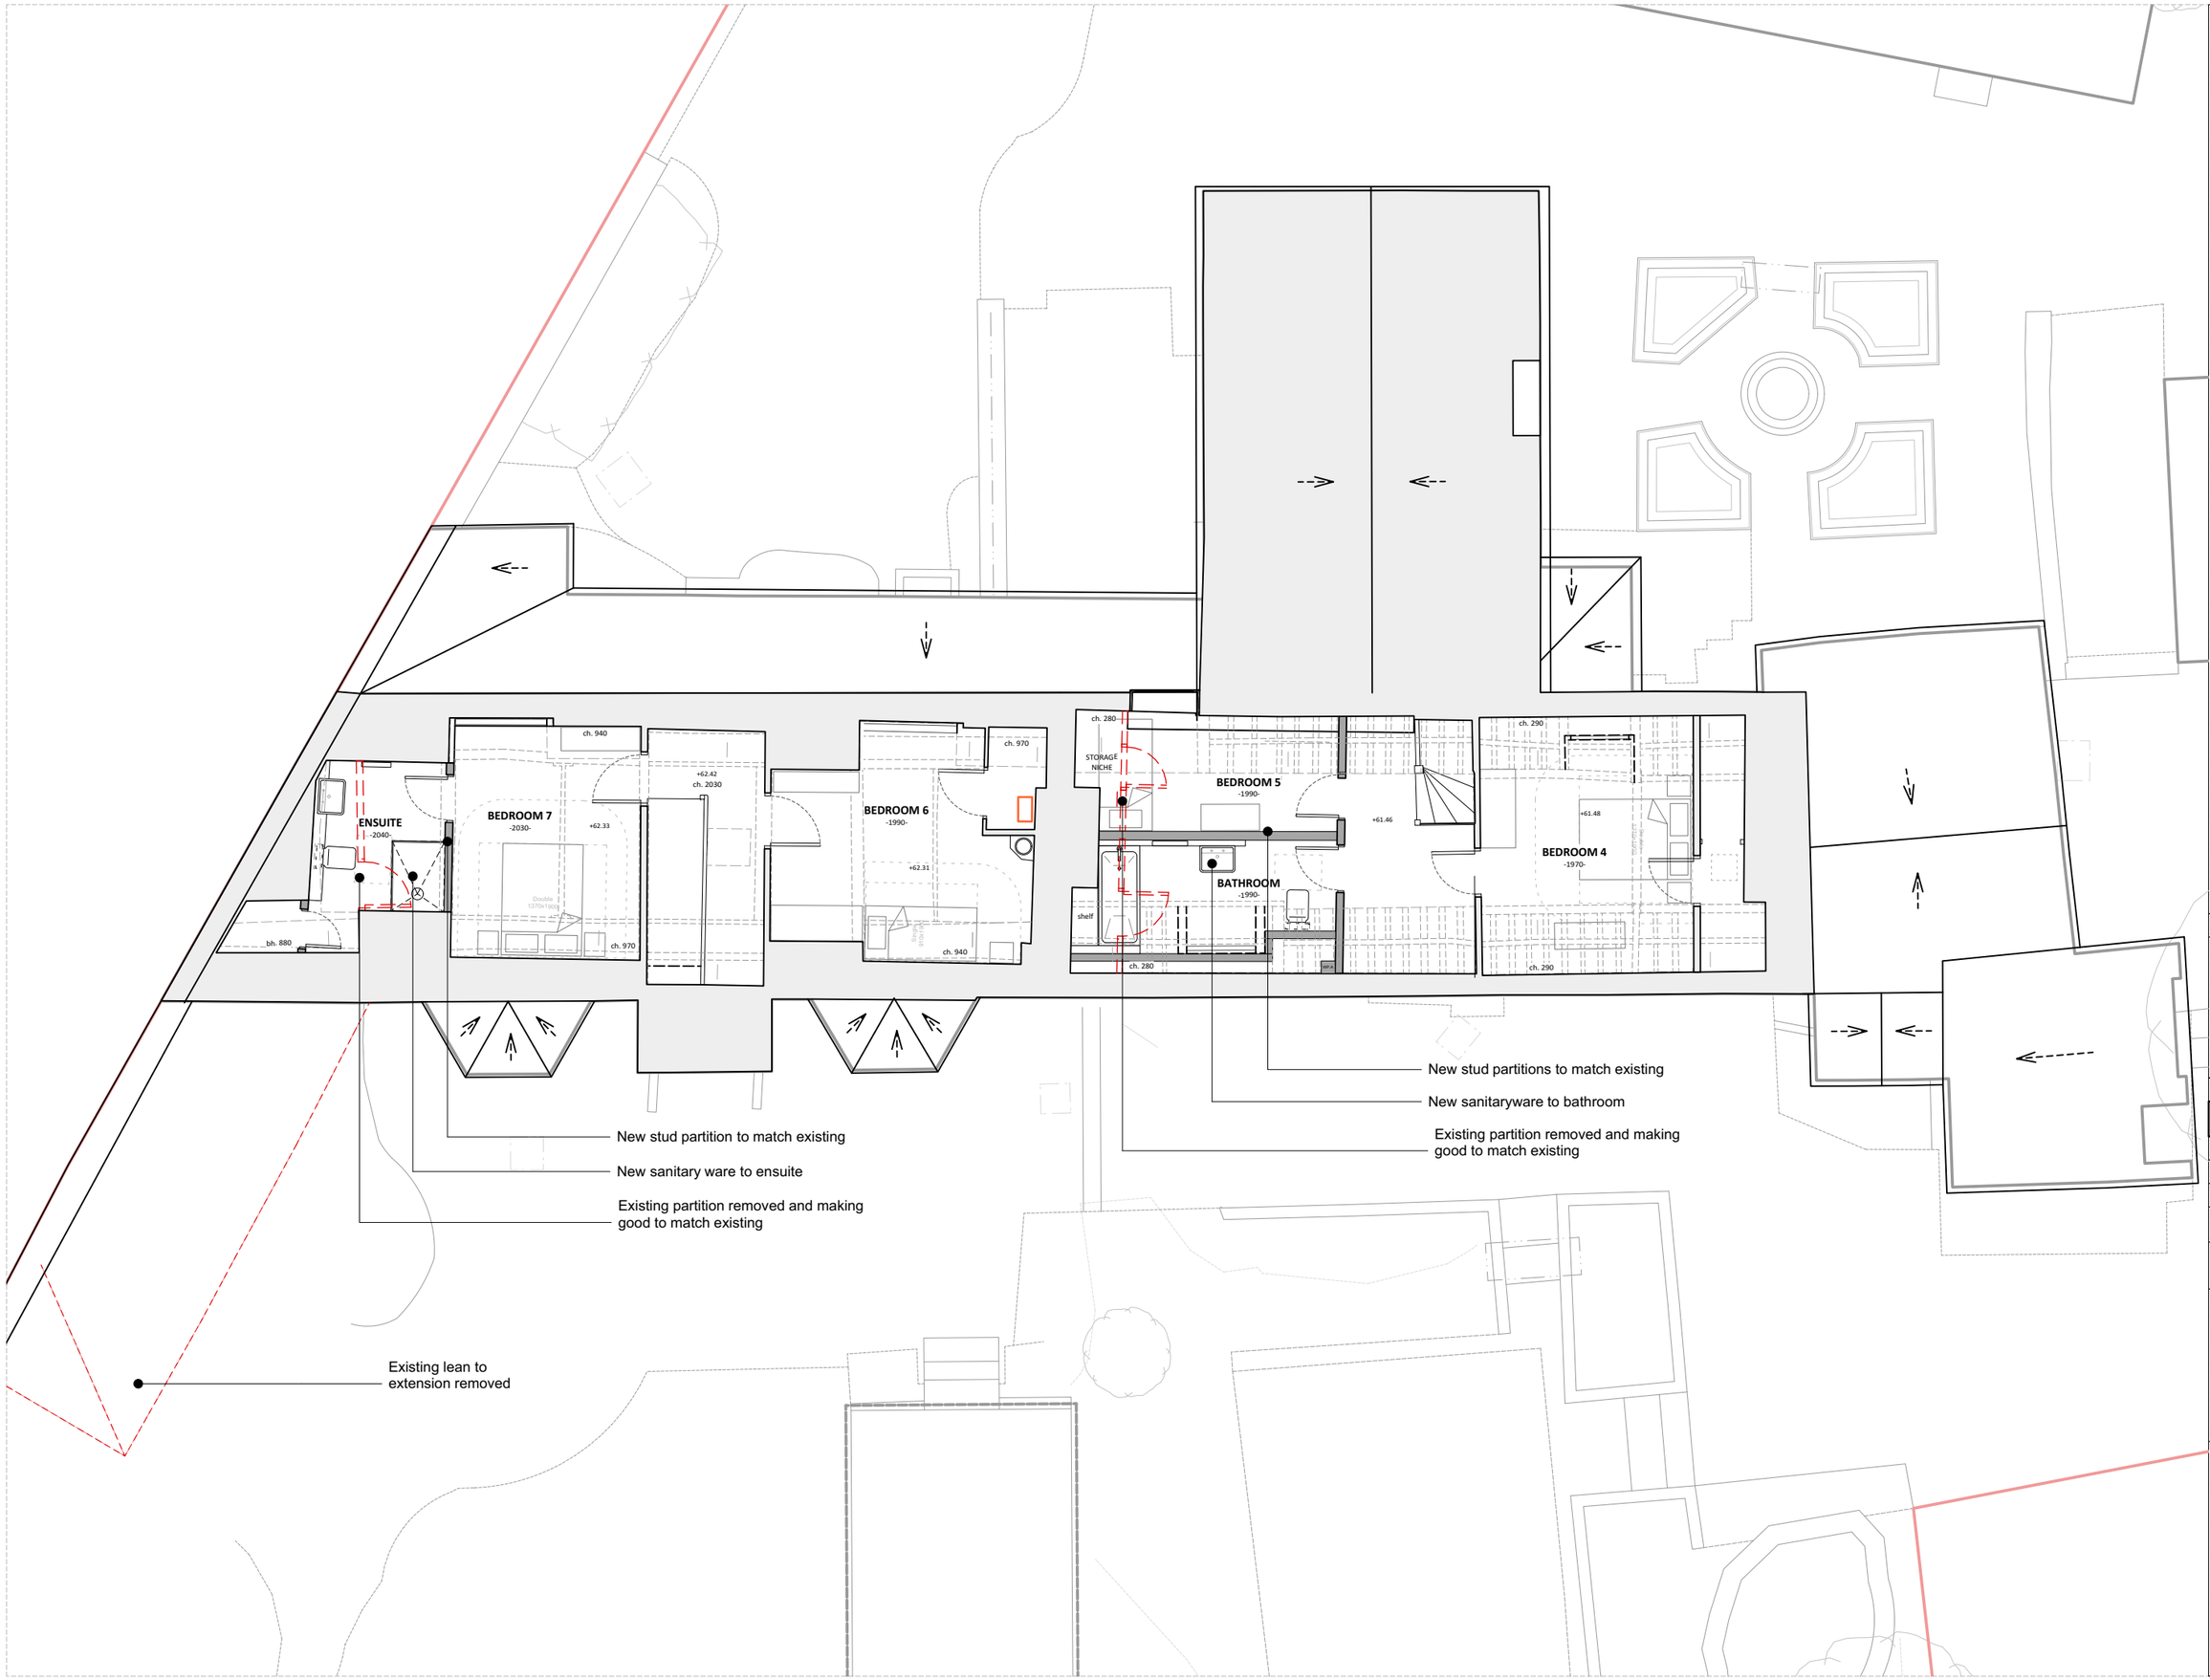

NOTES:

- BOUNDARY LINE
- EXISTING WALLS
- PROPOSED WALLS
- DEMOLITIONS

REV.	DESCRIPTION	DATE
P1	Listed Building Consent	18/12/2023

PROPOSED - Second Floor Plan

JOB NO. - DRAWING NO.	REV.
541 - 2 104	P1

Oak Cottage

SCALE @ A3: 1:100

LAST PLOT DATE: 21/12/2023

DRAWN BY: SB
CHECKED BY:

LBC

1:100
0 2m

CaSA ARCHITECTS

www.casa-architects.com
© CaSA Architects