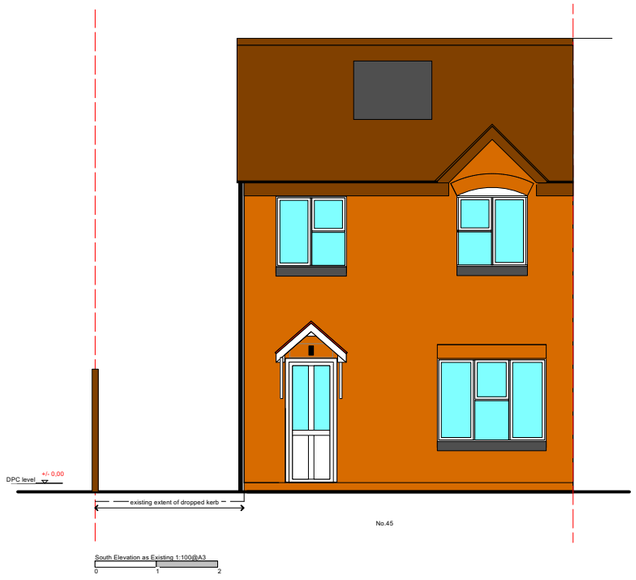

South Elevation as Existing 1:100@A3

0 1 2

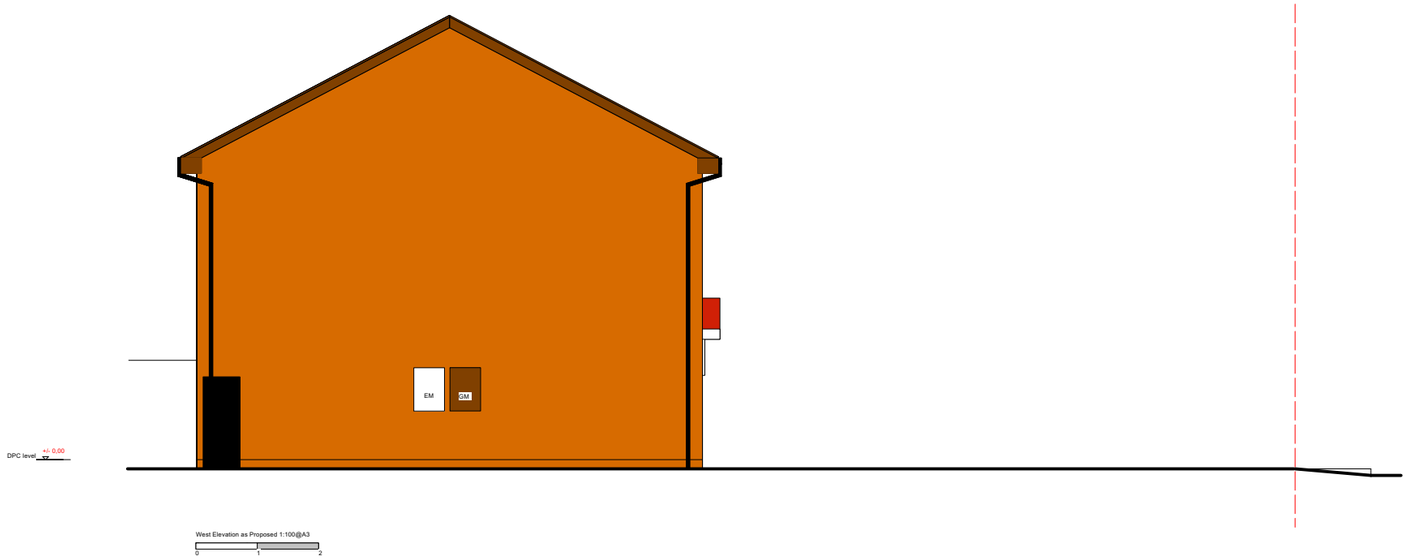

West Elevation as Proposed 1:100@A3

0 1 2



North Elevation as Proposed 1:100@A3

0 1 2

Build Archi

ARCHITECTS

project : 45 Christopher Drive

client : Martin and Jane Thrower

reference : 291223-CD-E-E

sheet : Elevations as Existing

scale : 1:100 @A3

issue : 29 12 23 (PDF) : client/planning

NOT FOR CONSTRUCTION

architect : Build Archi Architects

85 White Hill
Shoscombe
BA2 8LU UK

landline +01761 420105
mobile +07399 431881
email mary@buildarchiarchitects.co.uk

www.buildarchiarchitects.co.uk