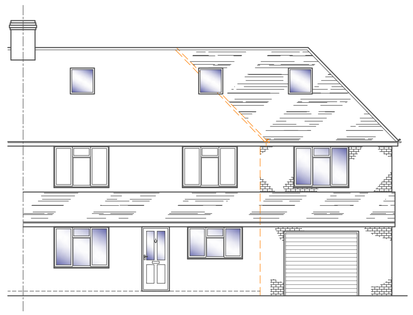

NORTHERN ELEVATION

Scale 1:50

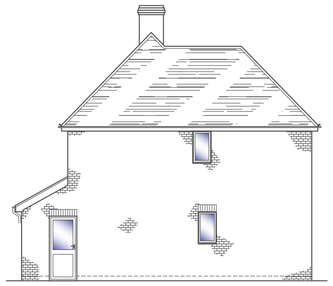

WESTERN ELEVATION

Scale 1:50

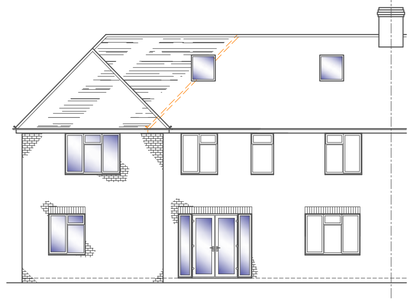

SOUTHERN ELEVATION

Scale 1:50

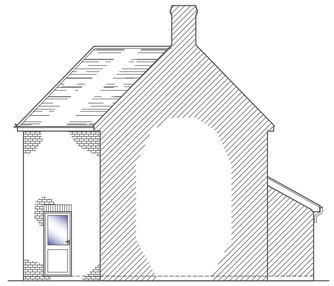

EASTERN ELEVATION

Scale 1:50

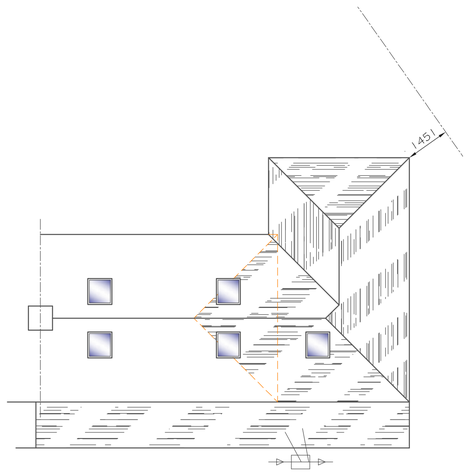

ROOF PLAN

Scale 1:100

FD 60 1 Hour Fire Doors to risk

FD 30 1/2 Hour Fire Doors to risk

SD Mains Smoke detector interlinked c/w battery backup

HD Heat detector

CM Carbon Monoxide detector

Extract Fan 15min over-run

Extract Fan 60l/sec (kitchen)

S.W. : 100 Ø uPVC RW Goods matching existing, into 1 m³ soakaways more than 5m from building, via 100 Ø uPVC pipe at 1:60 fall on peagrit bed, via 68 Ø uPVC RW down pipes, to the satisfaction of the B.C.O.

Existing Walls

Proposed Walls

Remove Walls

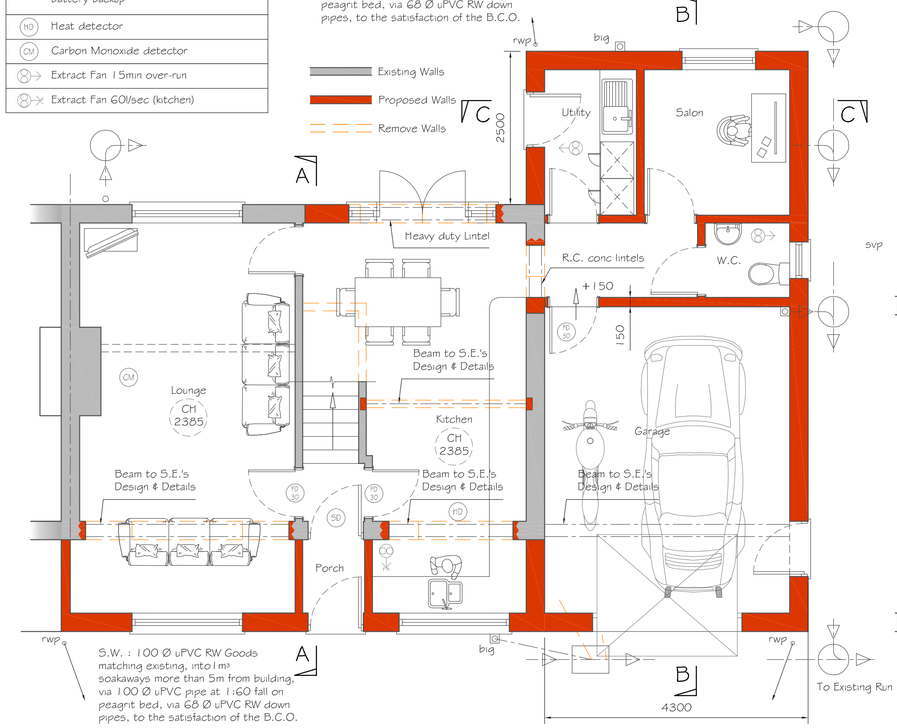

GROUND FLOOR PLAN

Scale 1:50

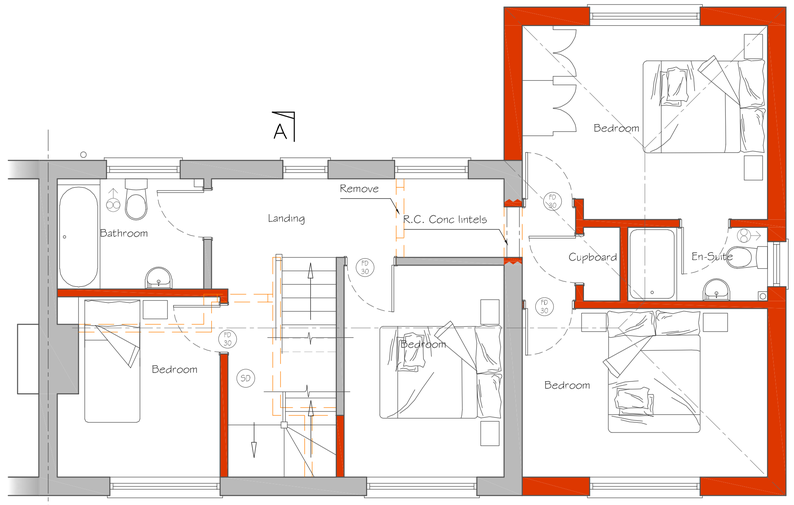

A FIRST FLOOR PLAN

Scale 1:50

BLOCK PLAN

Scale 1:500

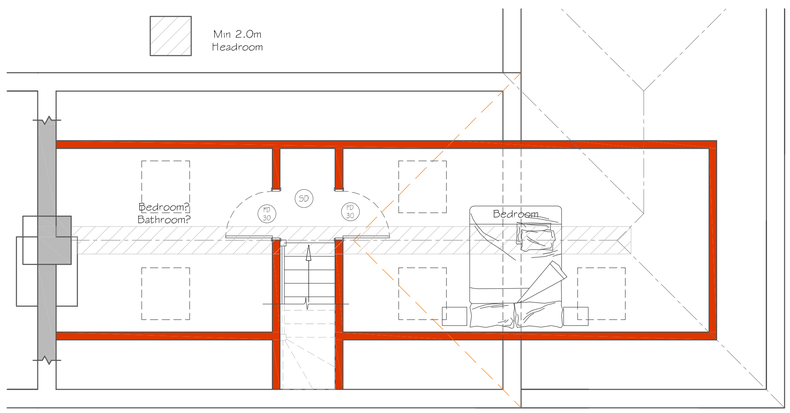

SECOND FLOOR PLAN

Scale 1:50

1:50 [m] 0 0.5 1.0 1.5 2.0 2.5

1:100 [m] 0 1 2 3 4 5

1:500 [m] 0 5 10 15 20 25

1:1250 [m] 0 20 40 60

1:2500 [m] 0 50 100

Alex Dawson
www.addraughting.co.uk
alex@addraughting.co.uk
01672 511412
07791 341698

59 Barrow Close
Marlborough
Wiltshire
SN8 2BE

AD DRAUGHTING ARCHITECTURAL SERVICES

Client

MR & MRS HOWARTH

Job Title

EXTENSION AT:
14 ORCHARD ROAD,
MARLBOROUGH,
WILTSHIRE,
SN8 4AU.

Drawing Title

PROPOSED ELEVATIONS AND PLANS

Scale AS SHOWN

Date 06/12/2023 Drawn AD

Drawing No. 1393-02 Rev A

841 x 594 A1