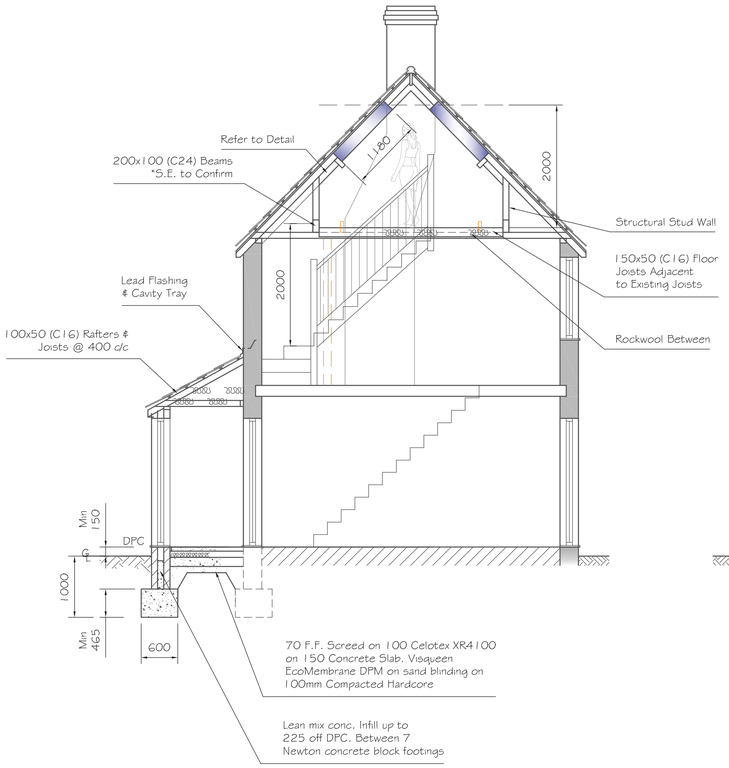

SECTION A-A

Scale 1:50

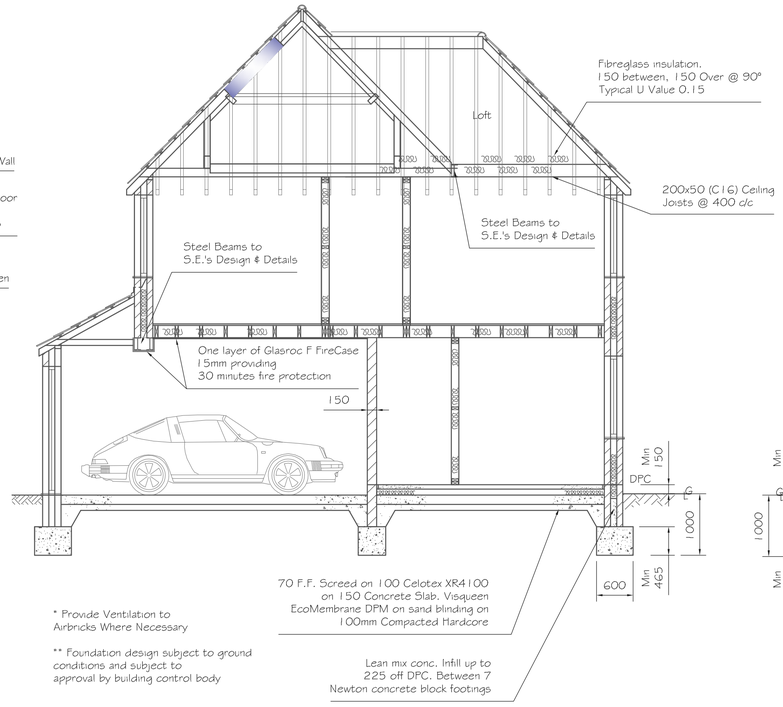

* Provide Ventilation to
Airbricks Where Necessary

** Foundation design subject to ground
conditions and subject to
approval by building control body

SECTION B-B

Scale 1:50

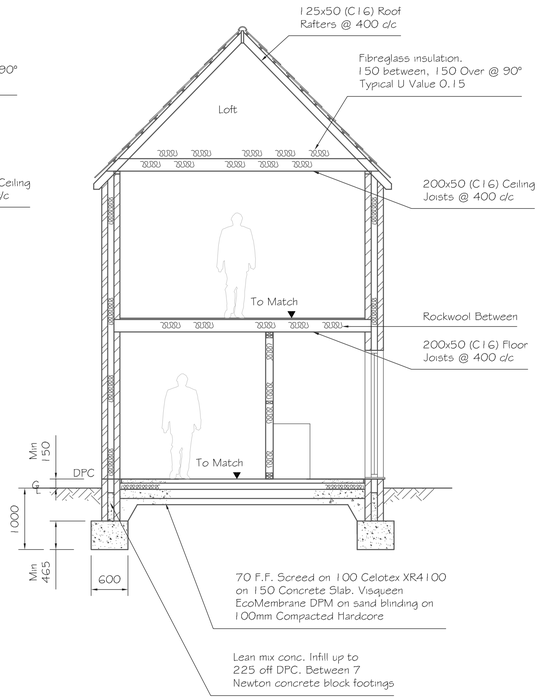

SECTION C-C

Scale 1:50

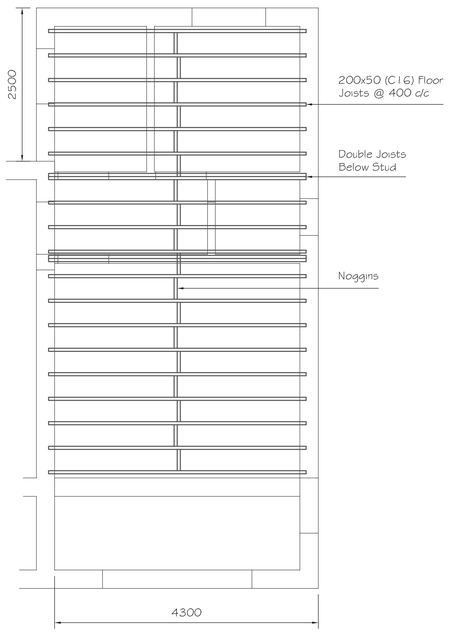

FLOOR JOIST PLAN

Scale 1:50

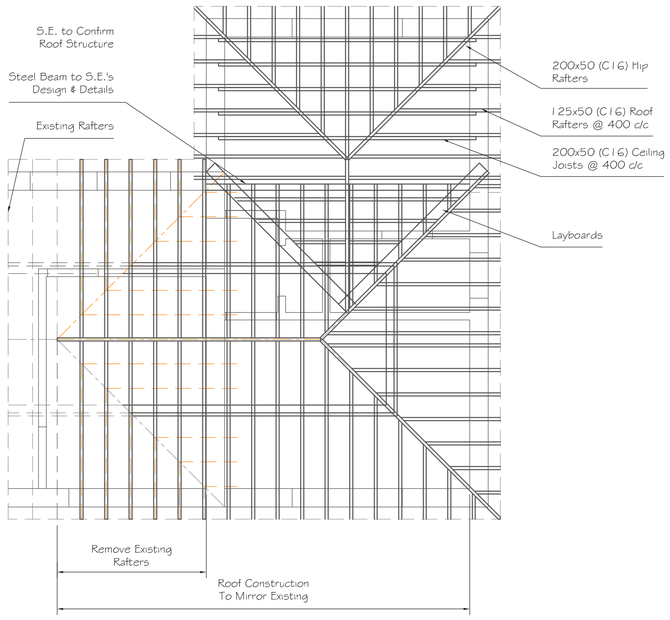

ROOF RAFTER PLAN

Scale 1:50

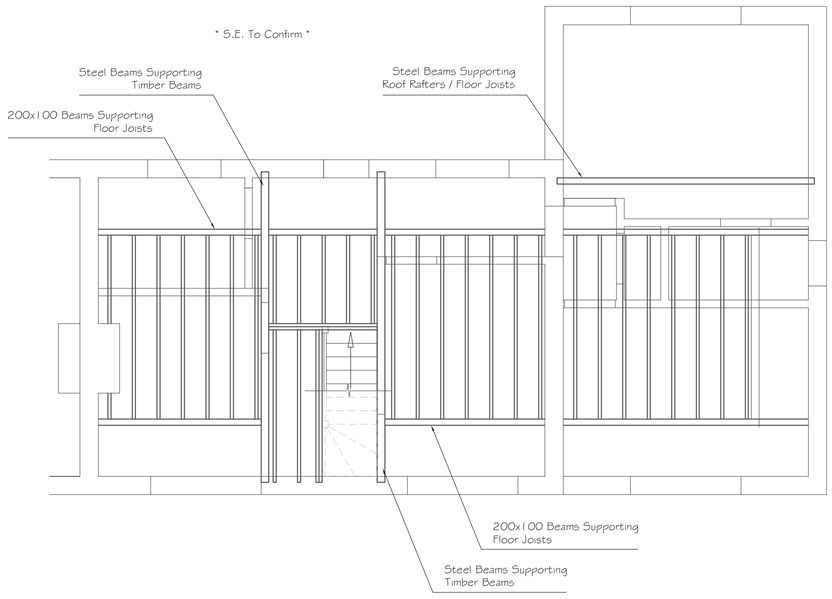

FLOOR JOIST PLAN (LOFT)

Scale 1:50

1:50 [m]
0 0.5 1.0 1.5 2.0 2.5

1:100 [m]
0 1 2 3 4 5

1:500 [m]
0 5 10 15 20 25

1:1250 [m]
0 20 40 60

1:2500 [m]
0 50 100

Alex Dawson
www.addraughting.co.uk
alex@addraughting.co.uk
01672 511412
07791 341698

59 Barrow Close
Marlborough
Wiltshire
SN8 2BE

AD DRAUGHTING
ARCHITECTURAL SERVICES

Client

MR & MRS HOWARTH

Job Title

EXTENSION AT:
14 ORCHARD ROAD,
MARLBOROUGH,
WILTSHIRE,
SN8 4AU.

Drawing Title

CONSTRUCTION DETAILS

Scale AS SHOWN

Date 06/12/2023 Drawn AD

Drawing No. 1393-03 Rev -

841 x 594 A1