


FLOOR PLAN SCALE 1:50

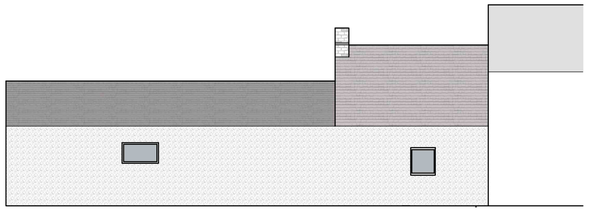


NORTH ELEVATION



SOUTH ELEVATION




EAST ELEVATION

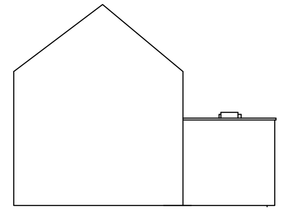


WEST ELEVATION

ELEVATIONS SCALE 1:100

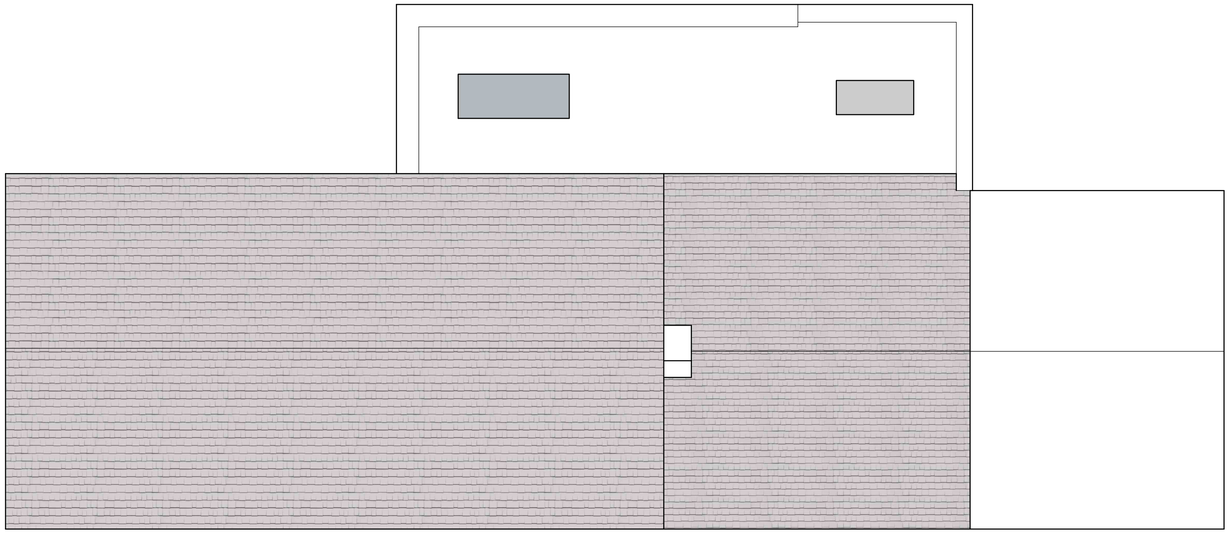

ROOF PLAN SCALE 1:50

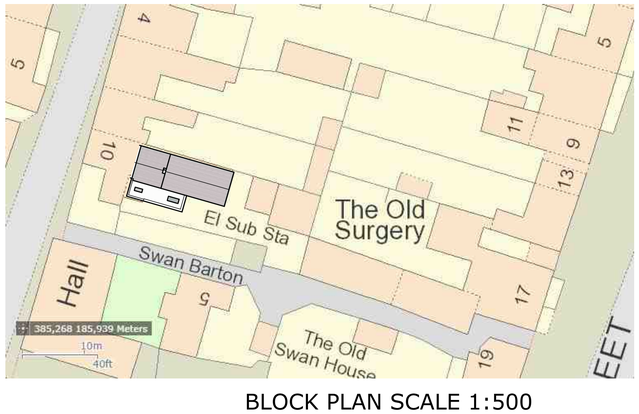

BLOCK PLAN SCALE 1:500

0 1 2 3 4 SCALE 1:50
0 2 4 6 8 SCALE 1:100
0 10 20 30 40 SCALE 1:500

Partridge Architectural Services
Partridge House, Pinkney
Malmesbury, Wilts SN16 0NZ
Tel 07833433872
Email
mark@hmhcontracting.co.uk

PROJECT:

14 Swan Barton
Sherston SN16 0LJ

Demolish conservatory and new single storey extension

DRAWING NO	Revision
MH/SB/002	

Proposed Plans elevations

SCALE	PAPER
As noted @	A1

NOTES