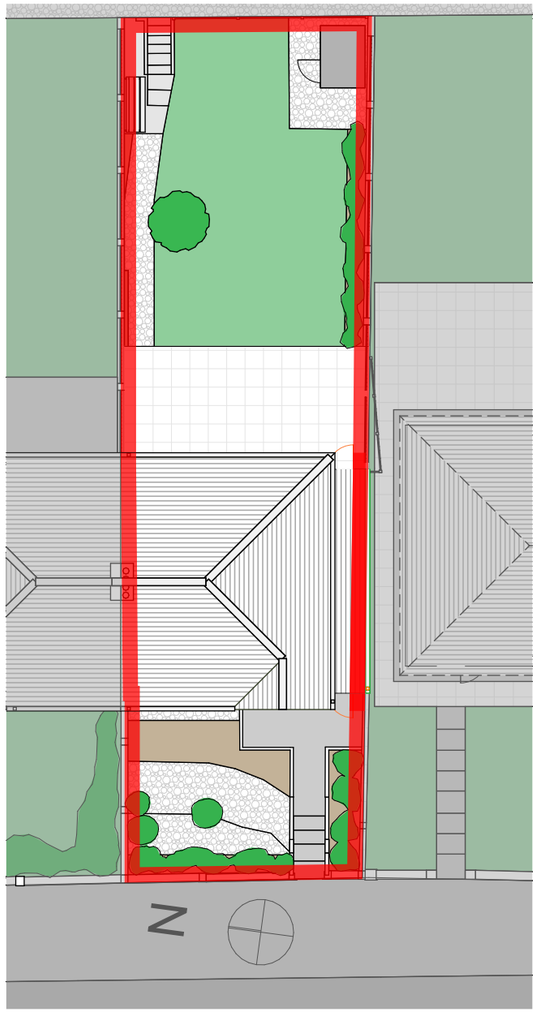

Existing Site Plan| Scale 1:200



Existing Street Scene | Scale 1:200



Location Plan| Scale 1:1250



3D View NTS

Scale
1:200 @ A3



Notes

The content of the drawing remain the copyright of **LRArchitecture**, no reproduction without written consent

All dimensions to be verified on site. Any discrepancies are to be reported to the relevant parties.

Do not scale from drawing, figured dimensions to be used only. drawings to be read in conjunction with all relevant drawings/ schedules ect, which relate to this project

Project
Loft conversion and rear extension

Project Adress
96 Castle Road, Salisbury SP1 3RX

Client
Karen & Ross

LR Architecture
07729564872

Drawing Number	P002	Page Size	A3
Scale	1:200 1:1250	Drawn By	Luke Richards