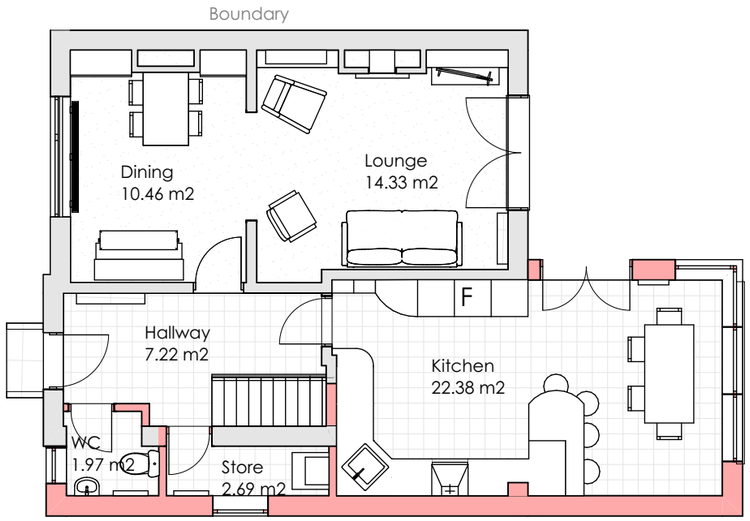

Proposed Ground Floor | Scale 1:100

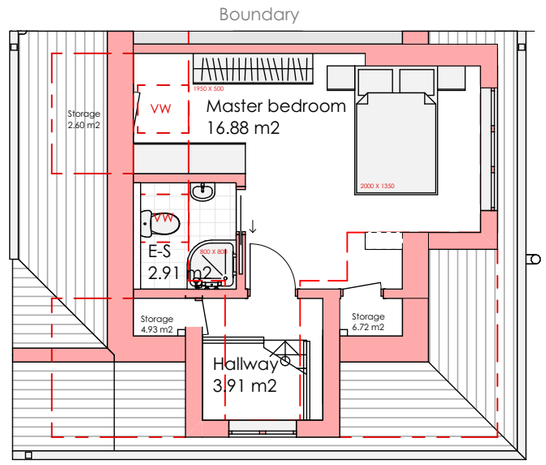

Proposed Loft Floor | Scale 1:100

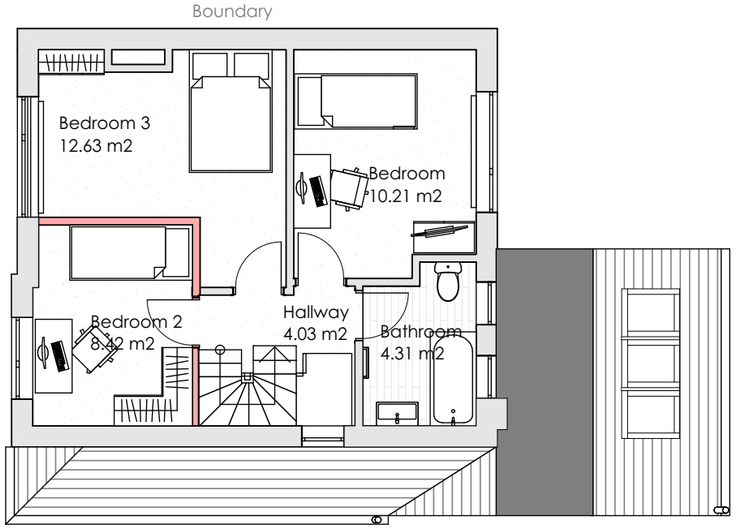

Proposed First Floor | Scale 1:100

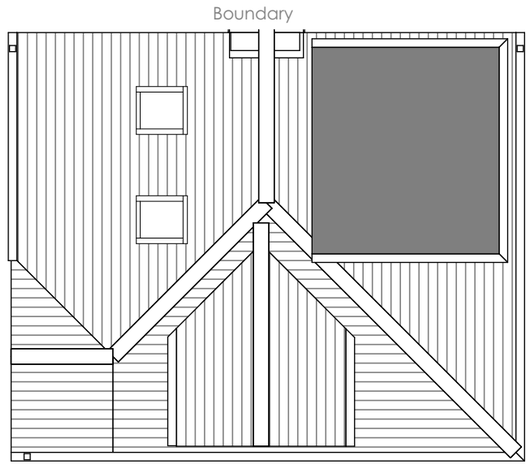

Proposed Roof | Scale 1:100

Scale
1:100 @ A3

4 8 12

N

Notes

The content of the drawing remain the copyright of **LRArchitecture**, no reproduction without written consent

All dimensions to be verified on site. Any discrepancies are to be reported to the relevant parties.

Do not scale from drawing, figured dimensions to be used only. drawings to be read in conjunction with all relevant drawings/ schedules ect, which relate to this project

Project
Loft conversion and rear extension

Project Adress
96 Castle Road, Salisbury SP1 3RX

Client
Karen & Ross

LR Architecture
07729564872

Drawing Number	P005	Page Size	A3
Scale	1:100	Drawn By	Luke Richards