

Proposed Rear Elevation
Scale 1:100



Proposed Side Elevation
Scale 1:100



Proposed Side Elevation(Unchanged)
Scale 1:100



Proposed Front Elevation (Unchanged)
Scale 1:100

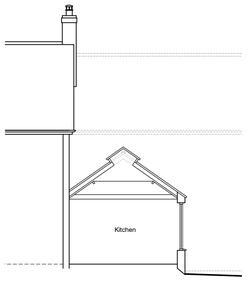

Proposed Section A-A
Scale 1:100

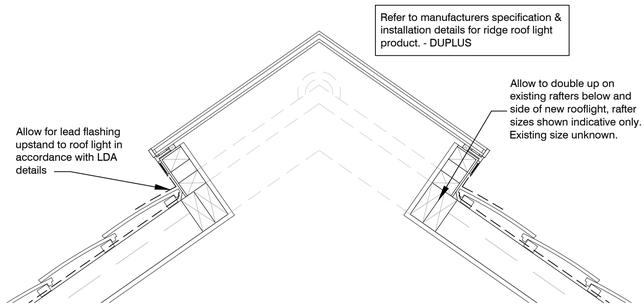

Proposed Typical Ridge Rooflight
Scale 1:10

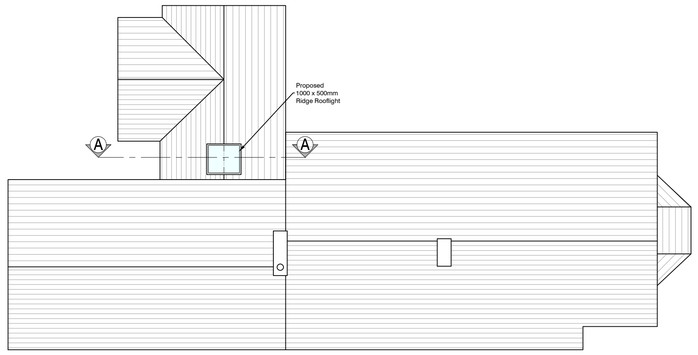

Proposed Roof Plan
Scale 1:100

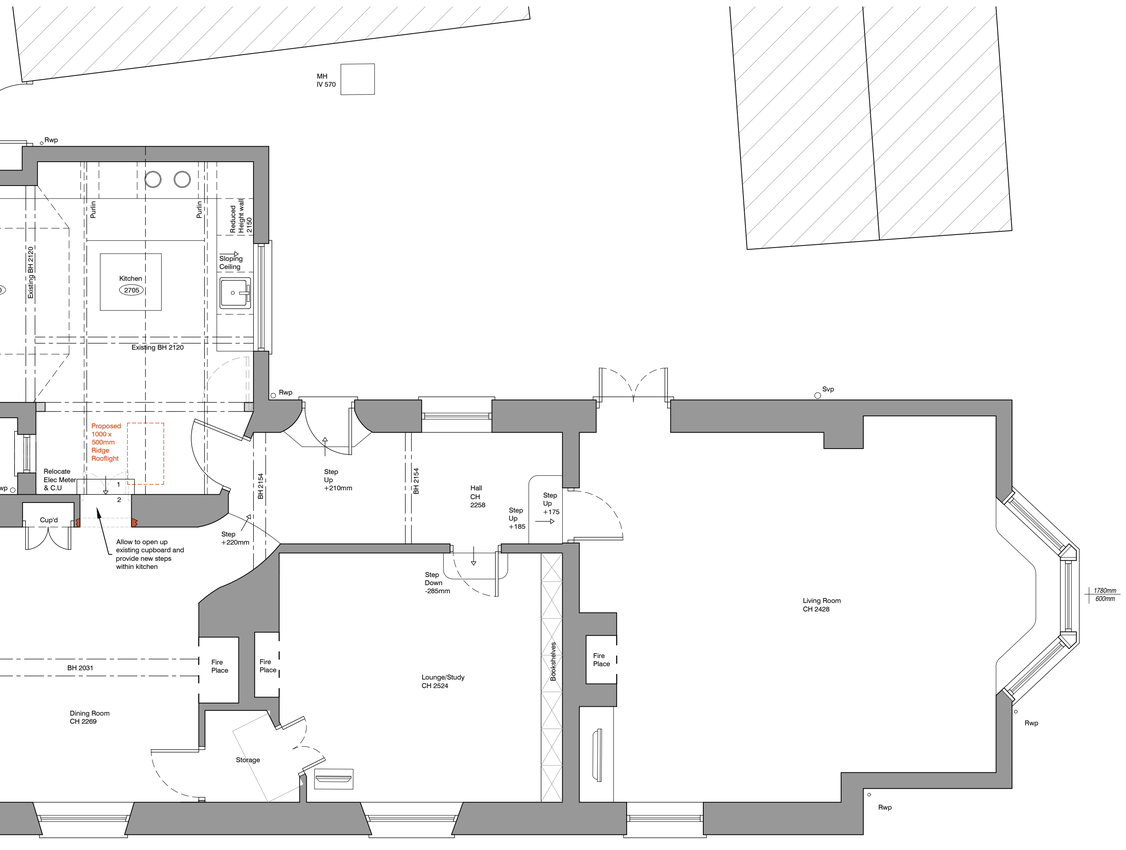

Proposed Ground Floor Plan
Scale 1:50

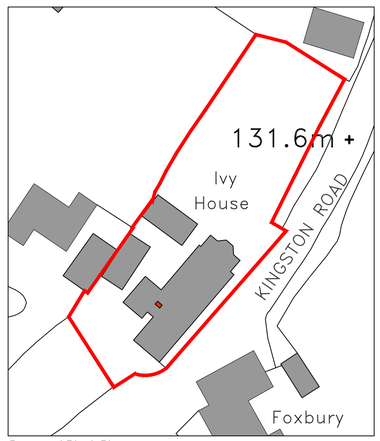

Proposed Block Plan
Scale 1:500

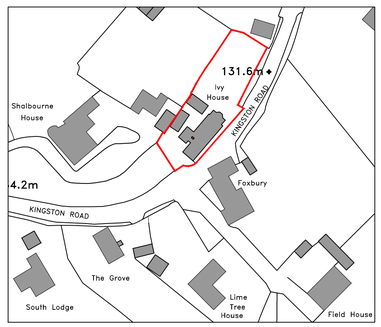

Proposed Location Plan
Scale 1:1250

North

1:100 - Metres
1:50 - Metres
1:500 - Metres
1:1250 - Metres

Drawing for planning permission only.
Not to be used for construction.

Tuttle architectural services
Ground Floor
6 Pelhams Court
Marlborough
Wiltshire SN8 2AG
T. 01672 518 278
E. info@tuttlearchserv.co.uk
facebook.com/tuttlearchserv
W. tuttlearchserv.co.uk

Job Title
Proposed Ridge Roof light and internal alterations @ Ivy House, Kingston Road, Shalbourne, Wiltshire, SN8 3QH

For Mr Elletson

Drawing Title
Proposed Roof Plan, Elevations, Section, Block & Location Plan

DRAWING NUMBER	REV
Ivy House - 02	A

REVISIONS
Rev A - Amendments to client comments

SCALE	DATE	DRAWN BY	PAPER SIZE	JOB No.
As Indicated	Dec 23	MCW	A1	1520