

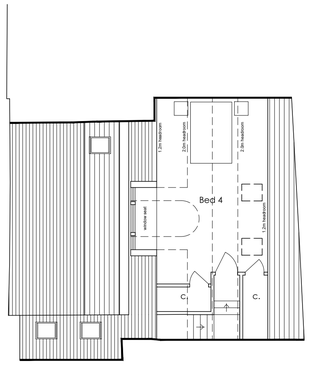



Second Floor Plan
Scale 1:100

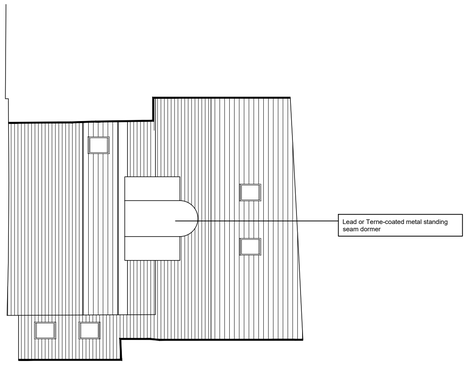

Roof Plan
Scale 1:100

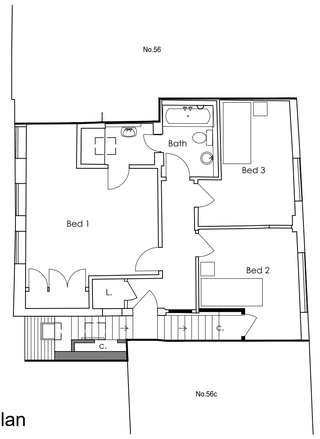


First Floor Plan
Scale 1:100

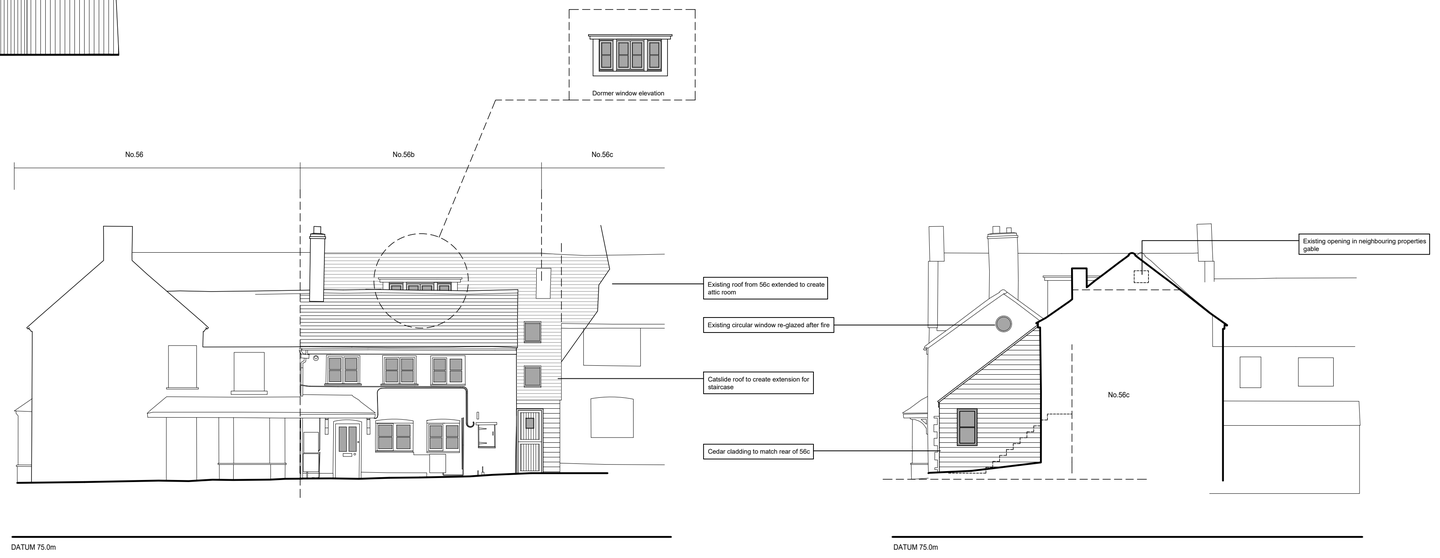


Proposed
West Elevation


Proposed
South Elevation

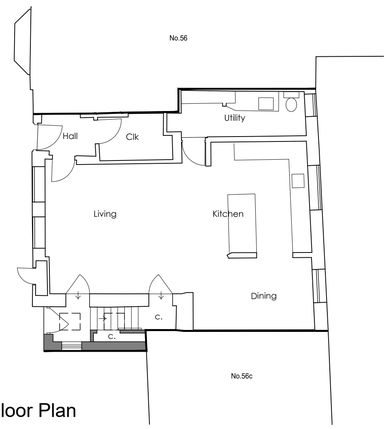

Ground Floor Plan
Scale 1:100

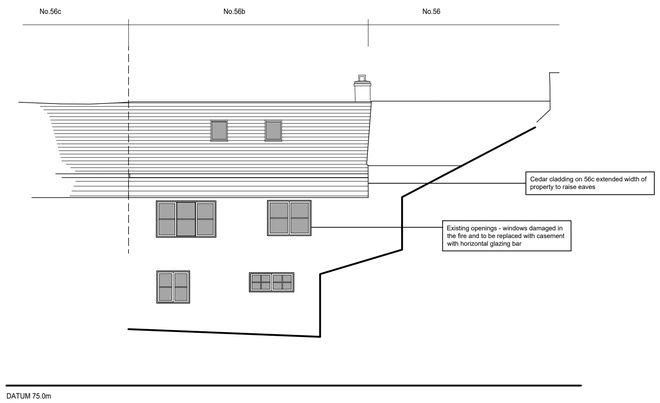

Proposed
East Elevation

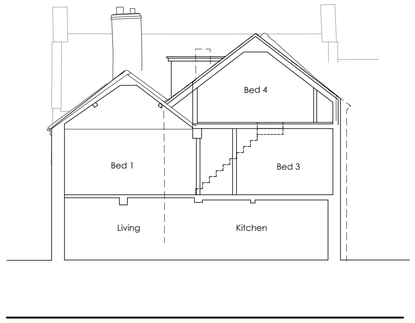

Proposed
Section

Scale 1:100 0.0 2.5 5.0 7.5 10.0 12.5 15.0 17.5 20.0

RIBA Chartered Practice

This drawing must not be reproduced in whole or in part without the express written consent of the relevant issuing Baxter Green Architects. ©

Note:
Dimensions should not be scaled from this drawing. All dimensions should be checked on site. This drawing is to be read in conjunction with all other drawings, specifications or schedule of works.

PLANNING

	Date.	Rev.
Revised to clients requirements	12.2023	B
Revised to clients requirements	12.2023	A

Baxter Green Architects
No 1, The Old Dairy Buildings,
Fonthill Bishop, Salisbury, SP3 5SH
01747 440444 | studio@baxtergreen.co.uk
www.baxtergreen.co.uk

Project: 56b High Street, Dilton Marsh

Drawing Title: PROPOSED FLOOR PLANS & ELEVATIONS

Date	11.2023	Drawn by	FG
Scale	at A1	Checked by	
		Issuing office	1
Project No.	10385	Drawing No.	P - 02
			B