



Site Plan
Scale 1:200

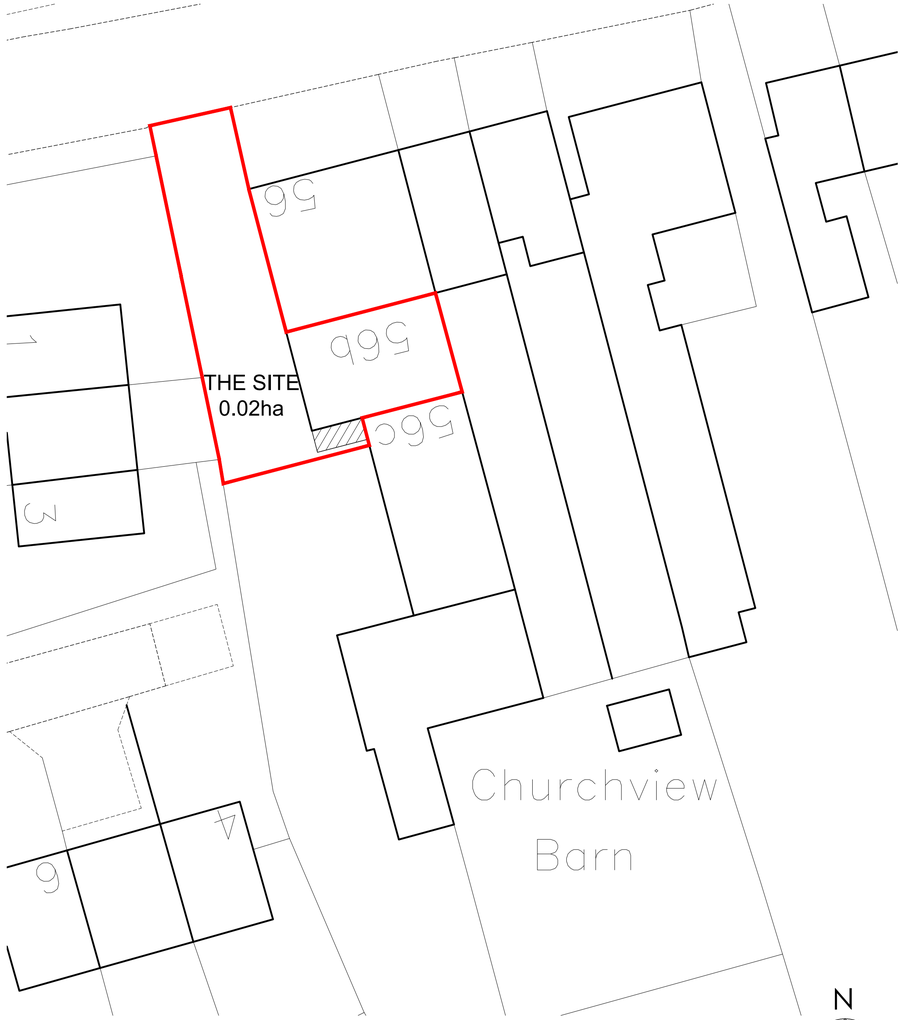


Location Plan
Scale 1:1250




West Elevation
Scale 1:100

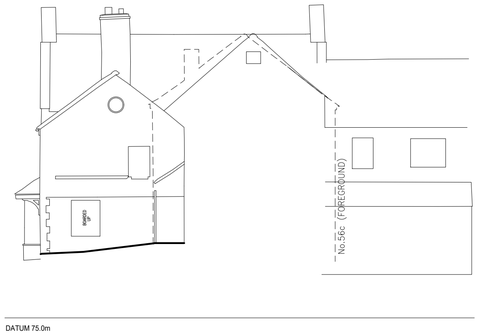


South Elevation
Scale 1:100

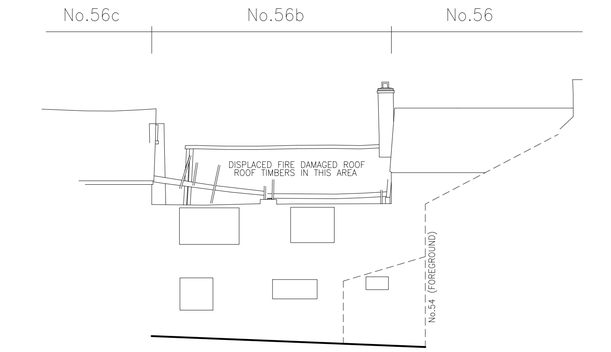


East Elevation
Scale 1:100

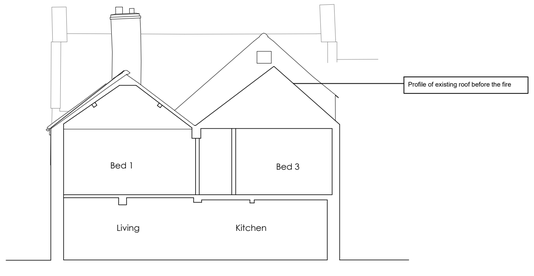

Section
Scale 1:100

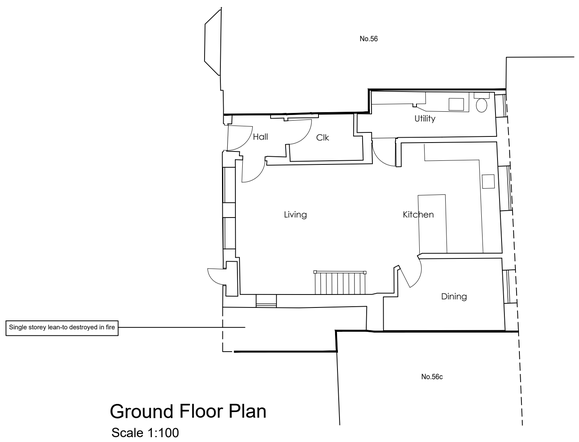

Ground Floor Plan
Scale 1:100

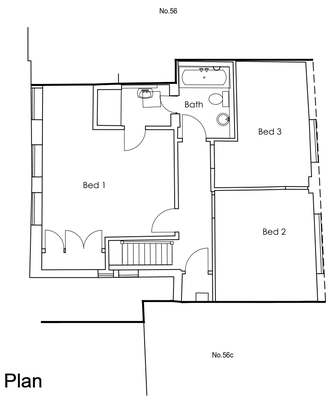

First Floor Plan
Scale 1:100

Scale 1:100 0.0 2.5 5.0 7.5 10.0

Scale 1:200 0.0 5.0 10.0 15.0 20.0

RIBA Chartered Practice

PLANNING

This drawing must not be reproduced in whole or in part without the express written consent of the relevant issuing Baxter Green Architects. ©

Note:
Dimensions should not be scaled from this drawing. All dimensions should be checked on site. This drawing is to be read in conjunction with all other drawings, specifications or schedule of works.

	Date.	Rev.

Baxter Green Architects
No 1, The Old Dairy Buildings,
Fonthill Bishop, Salisbury, SP3 5SH
01747 440444 | studio@baxtergreen.co.uk
www.baxtergreen.co.uk

Project: 56b High Street, Dilton Marsh

Drawing Title: EXISTING Floor Plans & Elevations Site & Location Plans

Date 11.2023	Drawn by FG
Scale at A1	Checked by
	Issuing office 1
Project No. 10385	Drawing No. P - 01