
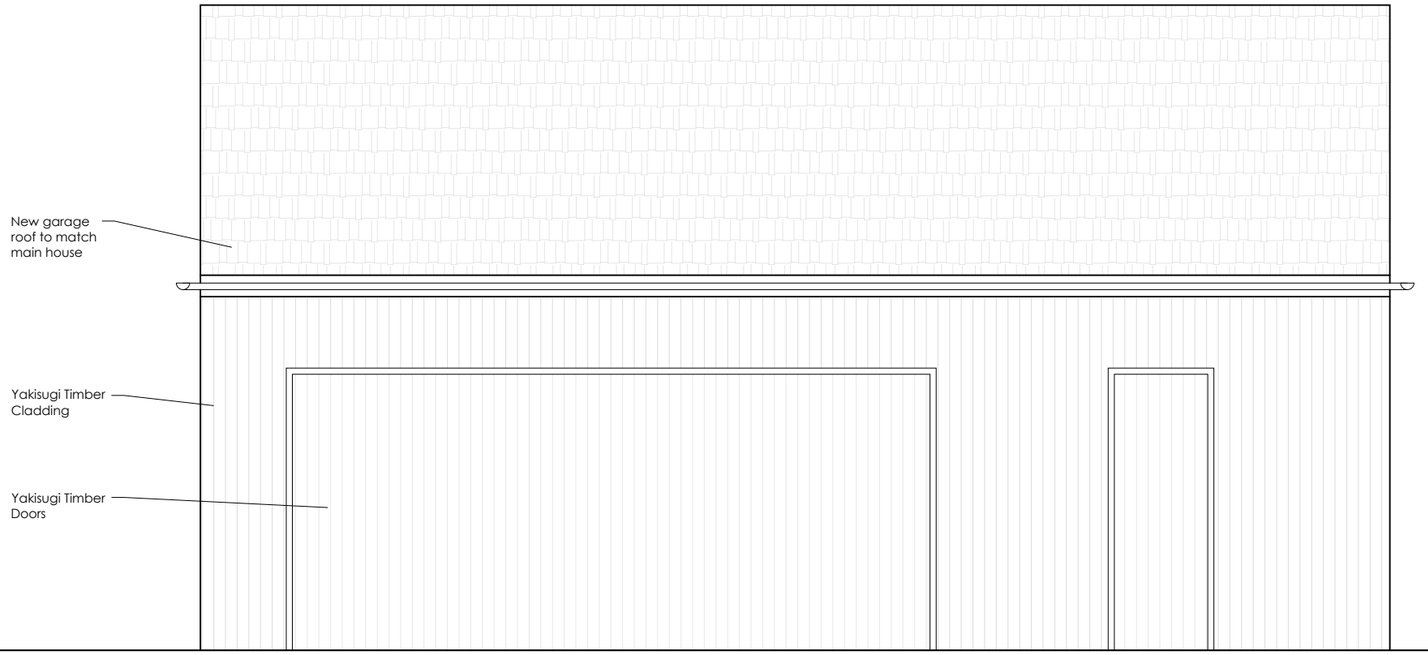


Garage East Elevation 1:50

All dimensions and levels to be checked on site

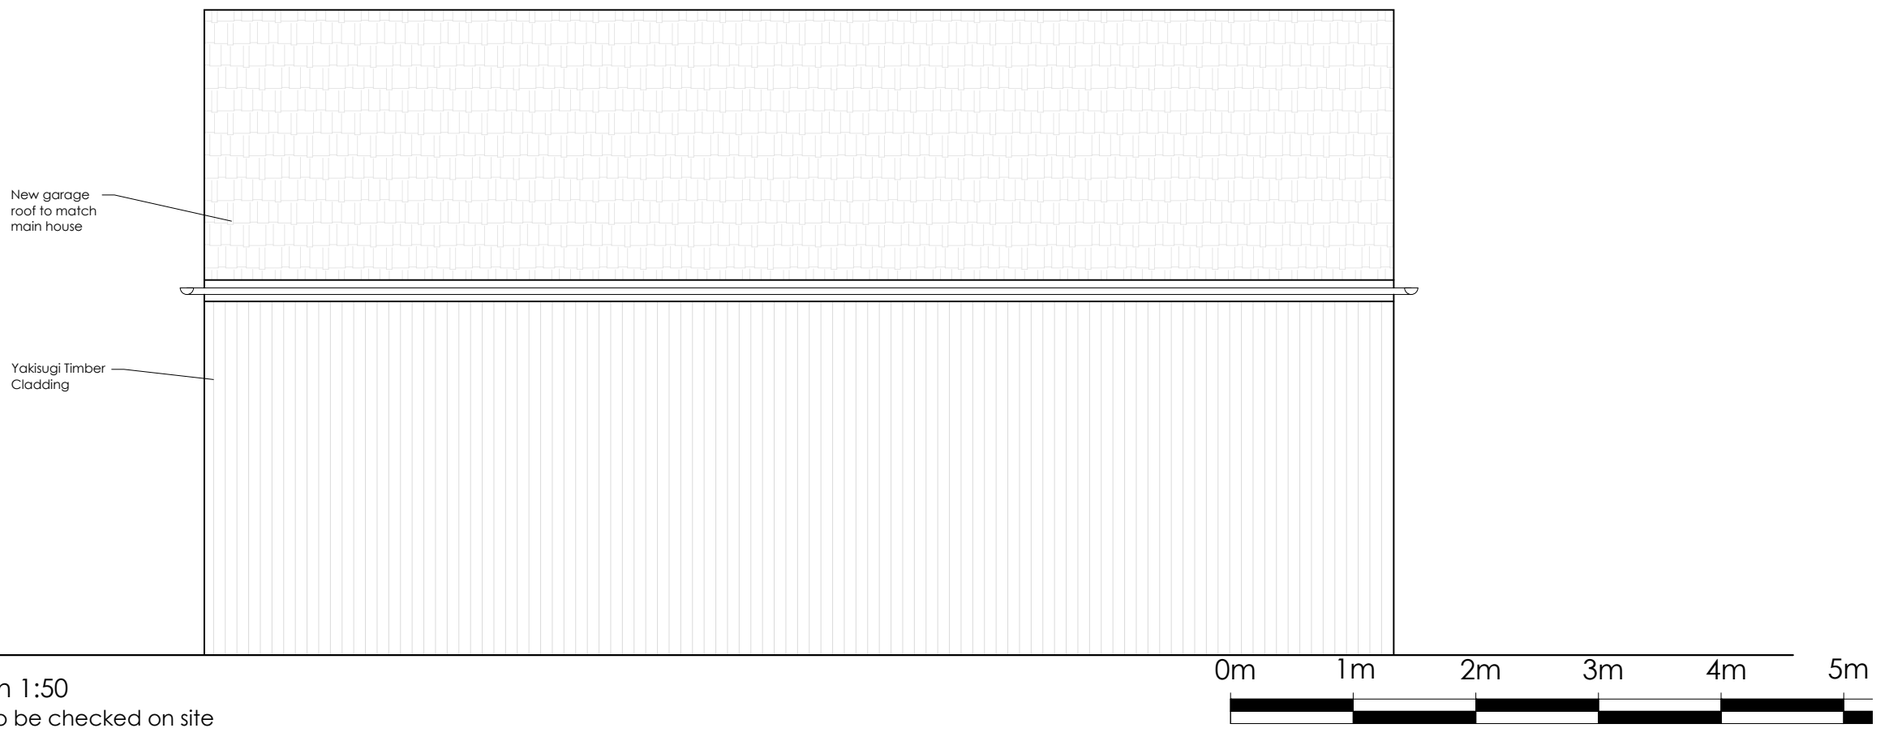

Garage West Elevation 1:50

All dimensions and levels to be checked on site

Chartered Institute of Architectural Technologists
Registered Practice

Party Wall Etc Act 1996
The works indicated on these drawings may be within the provisions of the Act. It is the building owner's responsibility to serve the requisite notice(s) to adjoining owners and otherwise comply with the Act.

Responsibility is not accepted for errors made by others scaling from this drawing. All discrepancies should be reported to Western Building Consultants

Copyright: 2023 Western Building Consultants.This document and the design are the copyright of Western Building Consultants. This drawing is not to be used or copied without written authorised consent

RICS

DRAWING:
Proposed Elevations

PROJECT:
36 Dane Rise,
Winsley,
BA15 2ND

Scale: 1:50 @ A3 Job No : WXX22/XXX
Drawn By: DL Date : 02 January 2024

WESTERN
BUILDING CONSULTANTS

Western House
2 Rush Hill, Bath
BA2 2QH
01225 789 307
enquiries@westernbuildingconsultants.co.uk

Drawing No. : (3)014
Revision : P01