NOTES:

THIS DRAWING IS COPYRIGHT OF THE ARCHITECTS AND MUST NOT BE USED WITHOUT THEIR PERMISSION.
ALL DIMENSIONS TO BE CHECKED ON SITE. DISCREPANCIES AND OMISSIONS TO BE REPORTED IMMEDIATELY TO THE ARCHITECT.

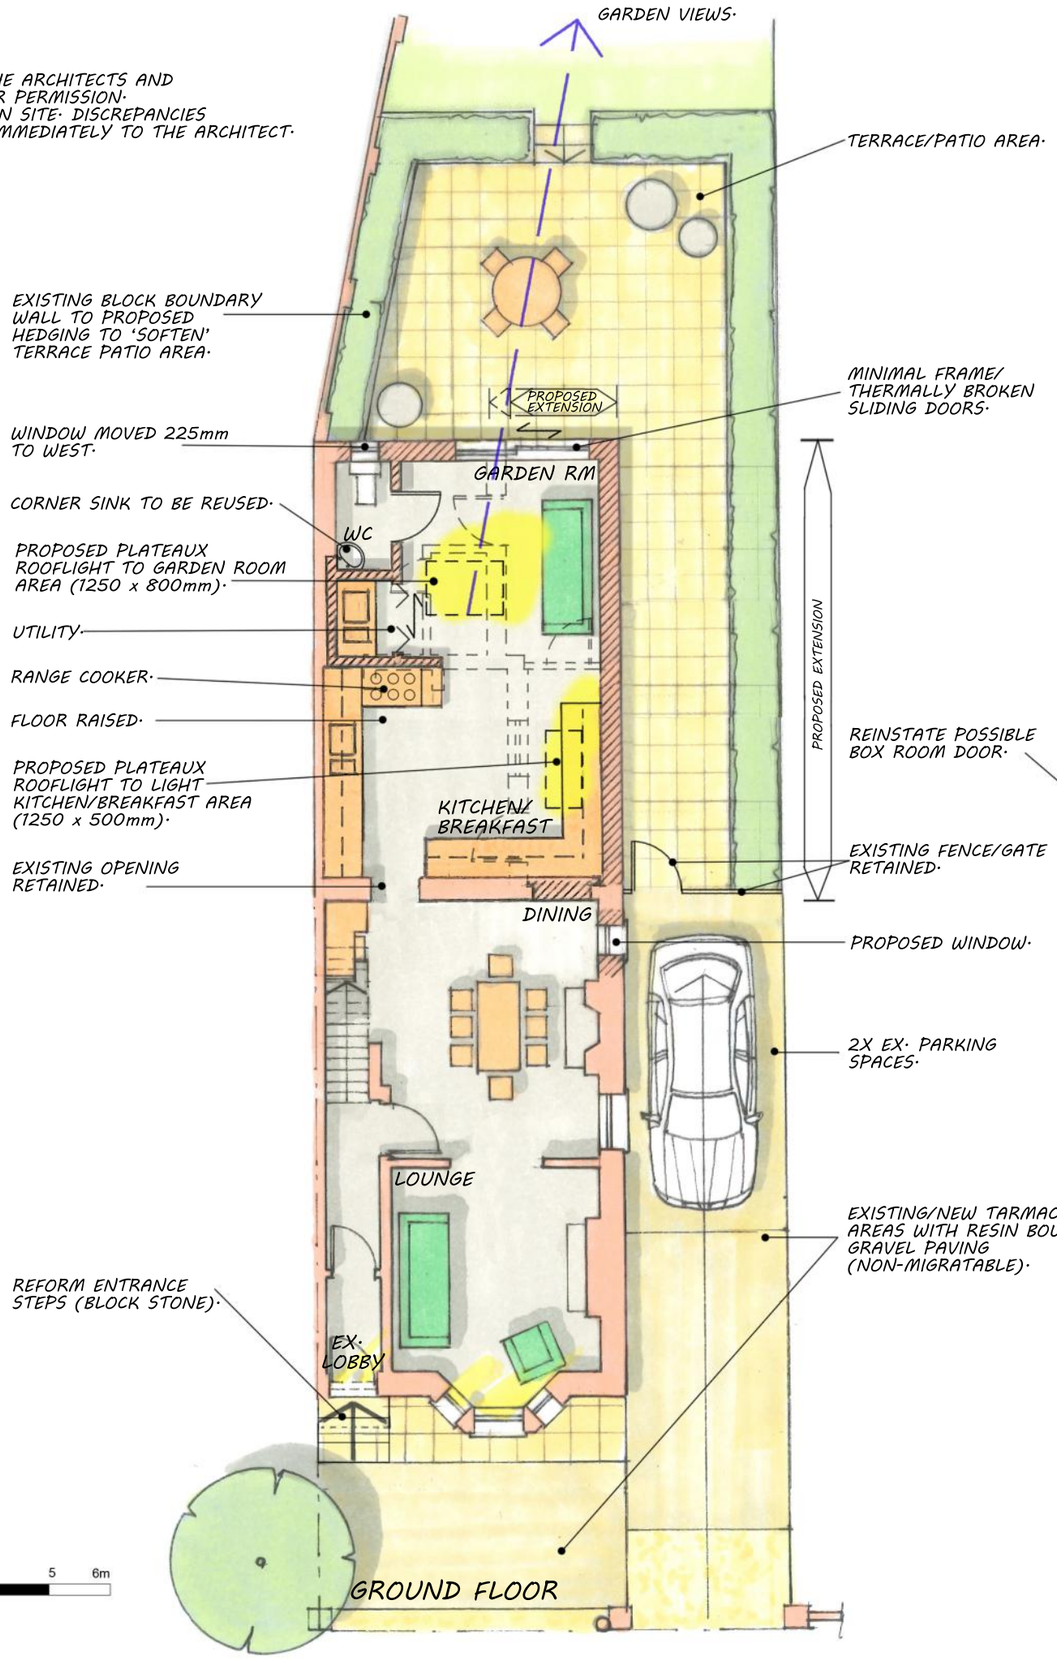

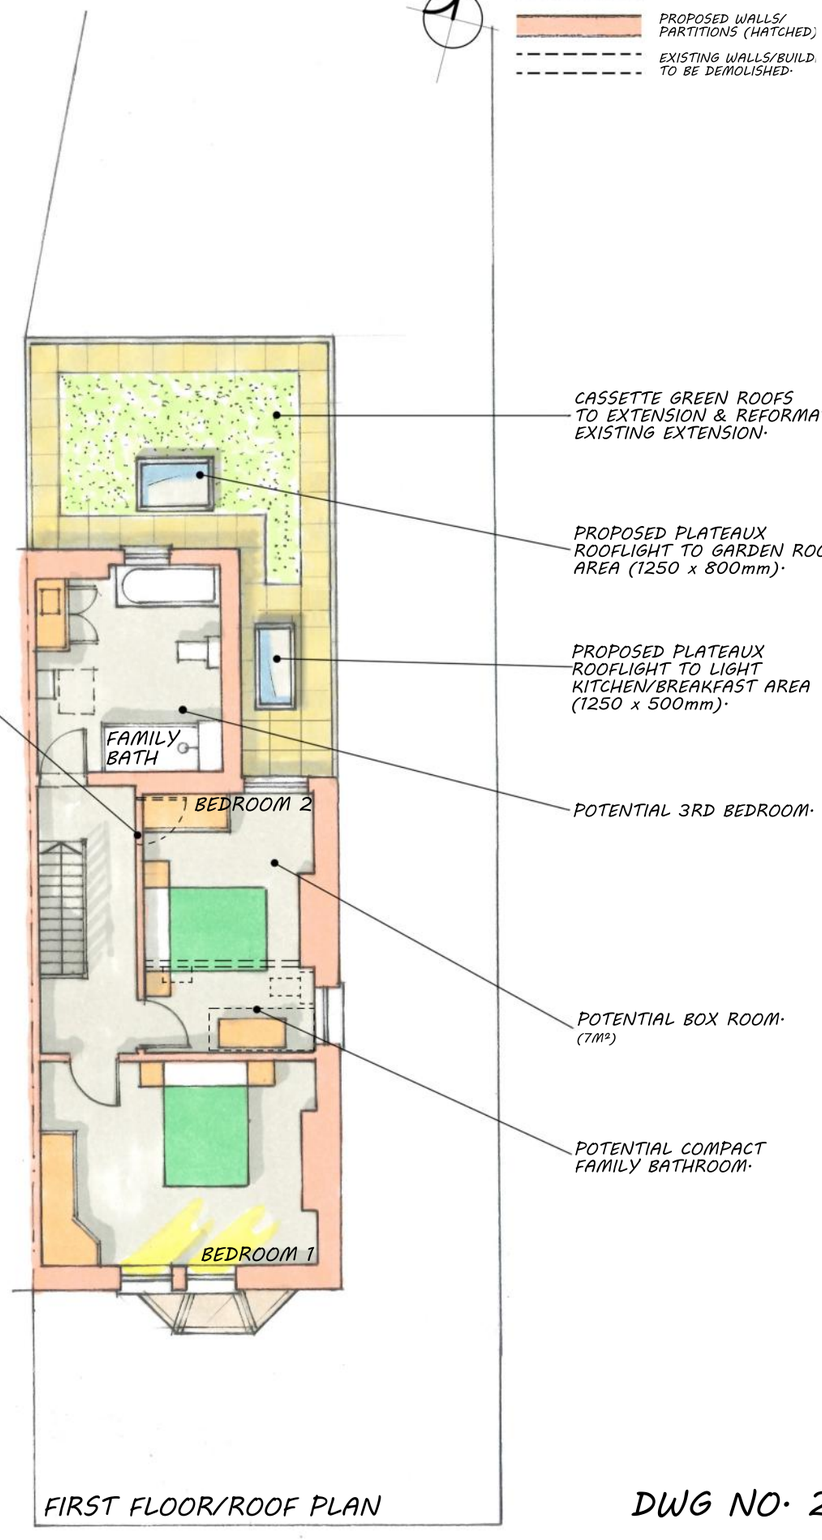

KEY

EXISTING WALLS/ PARTITIONS

PROPOSED WALLS/ PARTITIONS (HATCHED)

EXISTING WALLS/BUILD. TO BE DEMOLISHED.

relphross partnership architects

0 1 2 3 4 5 6m

DWG NO. 22/3404/201

PROPOSED ALTERATIONS AND EXTENSION AT 3A HIGH STREET, DILTON MARSH, BA13 4DL
PROPOSED GROUND AND FIRST FLOOR PLAN, SCALE 1:100 @ A3, © R.R.P.L. JULY 2022.