NOTES:

THIS DRAWING IS COPYRIGHT OF THE ARCHITECTS AND
MUST NOT BE USED WITHOUT THEIR PERMISSION.
ALL DIMENSIONS TO BE CHECKED ON SITE. DISCREPANCIES
AND OMISSIONS TO BE REPORTED IMMEDIATELY TO THE ARCHITECT.

relphross
partnership
architects



SOUTH ELEVATION

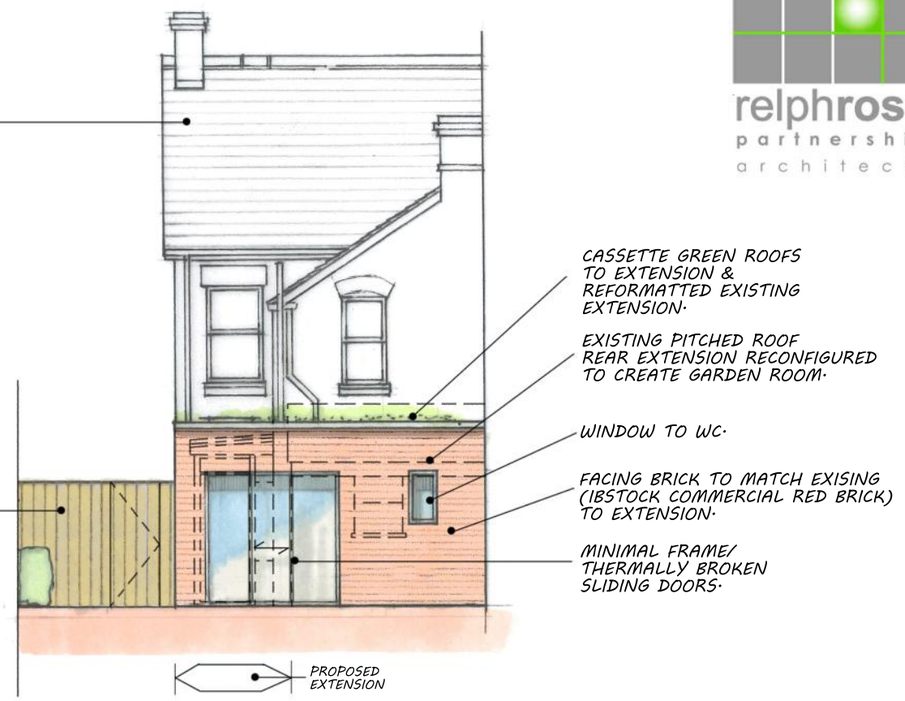

NORTH ELEVATION



EAST ELEVATION

DWG NO. 22/3404/202

PROPOSED ALTERATIONS AND EXTENSION AT 3A HIGH STREET, DILTON MARSH, BA13 4DL
PROPOSED ELEVATIONS, SCALE 1:100 @ A3, © R.R.P.L. JULY 2022.