© THIS DRAWING IS THE COPYRIGHT OF MICHAEL LYONS ARCHITECTURE AND MUST NOT BE COPIED, USED OR DISCLOSED WITHOUT PRIOR PERMISSION.

MATERIALS:
Walls: Stone, Timber
Roof: Plain clay tiles
Windows: Metal, Timber
Doors: Timber
Rainwater: Heritage Cast aluminium



Proposed South Elevation

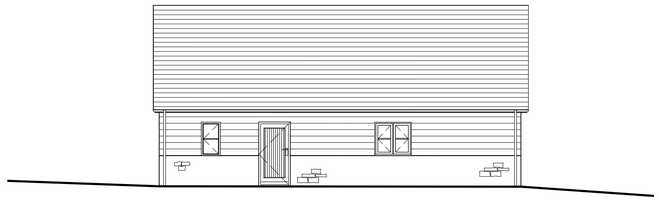

Proposed East Elevation



Proposed North Elevation



Proposed West Elevation

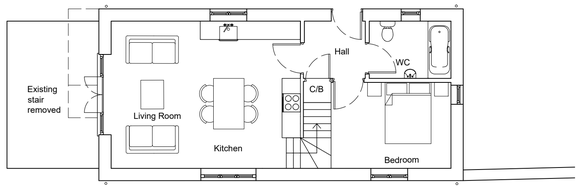

Proposed Ground Floor

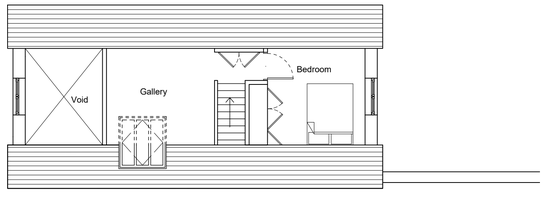

Proposed First Floor



Proposed Roof Plan

SCALE IN METRES [1:100 @ A1 & 1:200 @ A3]

0 5 10

Revisions

Michael Lyons Architecture
1 Manor Farm Barns
Burcombe Lane, Burcombe
Salisbury, SP2 0EJ
Tel: 01722 743186
info@mlarchitecture.co.uk

Project:
The Dower House
Compton Chamberlyne
Salisbury SP3 5DD

Drawing:
Proposed General Arrangement - Annex

Drawing No: **607/P.11**

Scale: 1:100 @ A1
1:200 @ A3

Origination Date: September 2022

Drawn by: LB
Issued by:
Approved by:

- [ ] For Approval
- [ ] For Information
- [ ] Construction
- [ ] For Comment
- [ ] Tender
- [ ] As Built