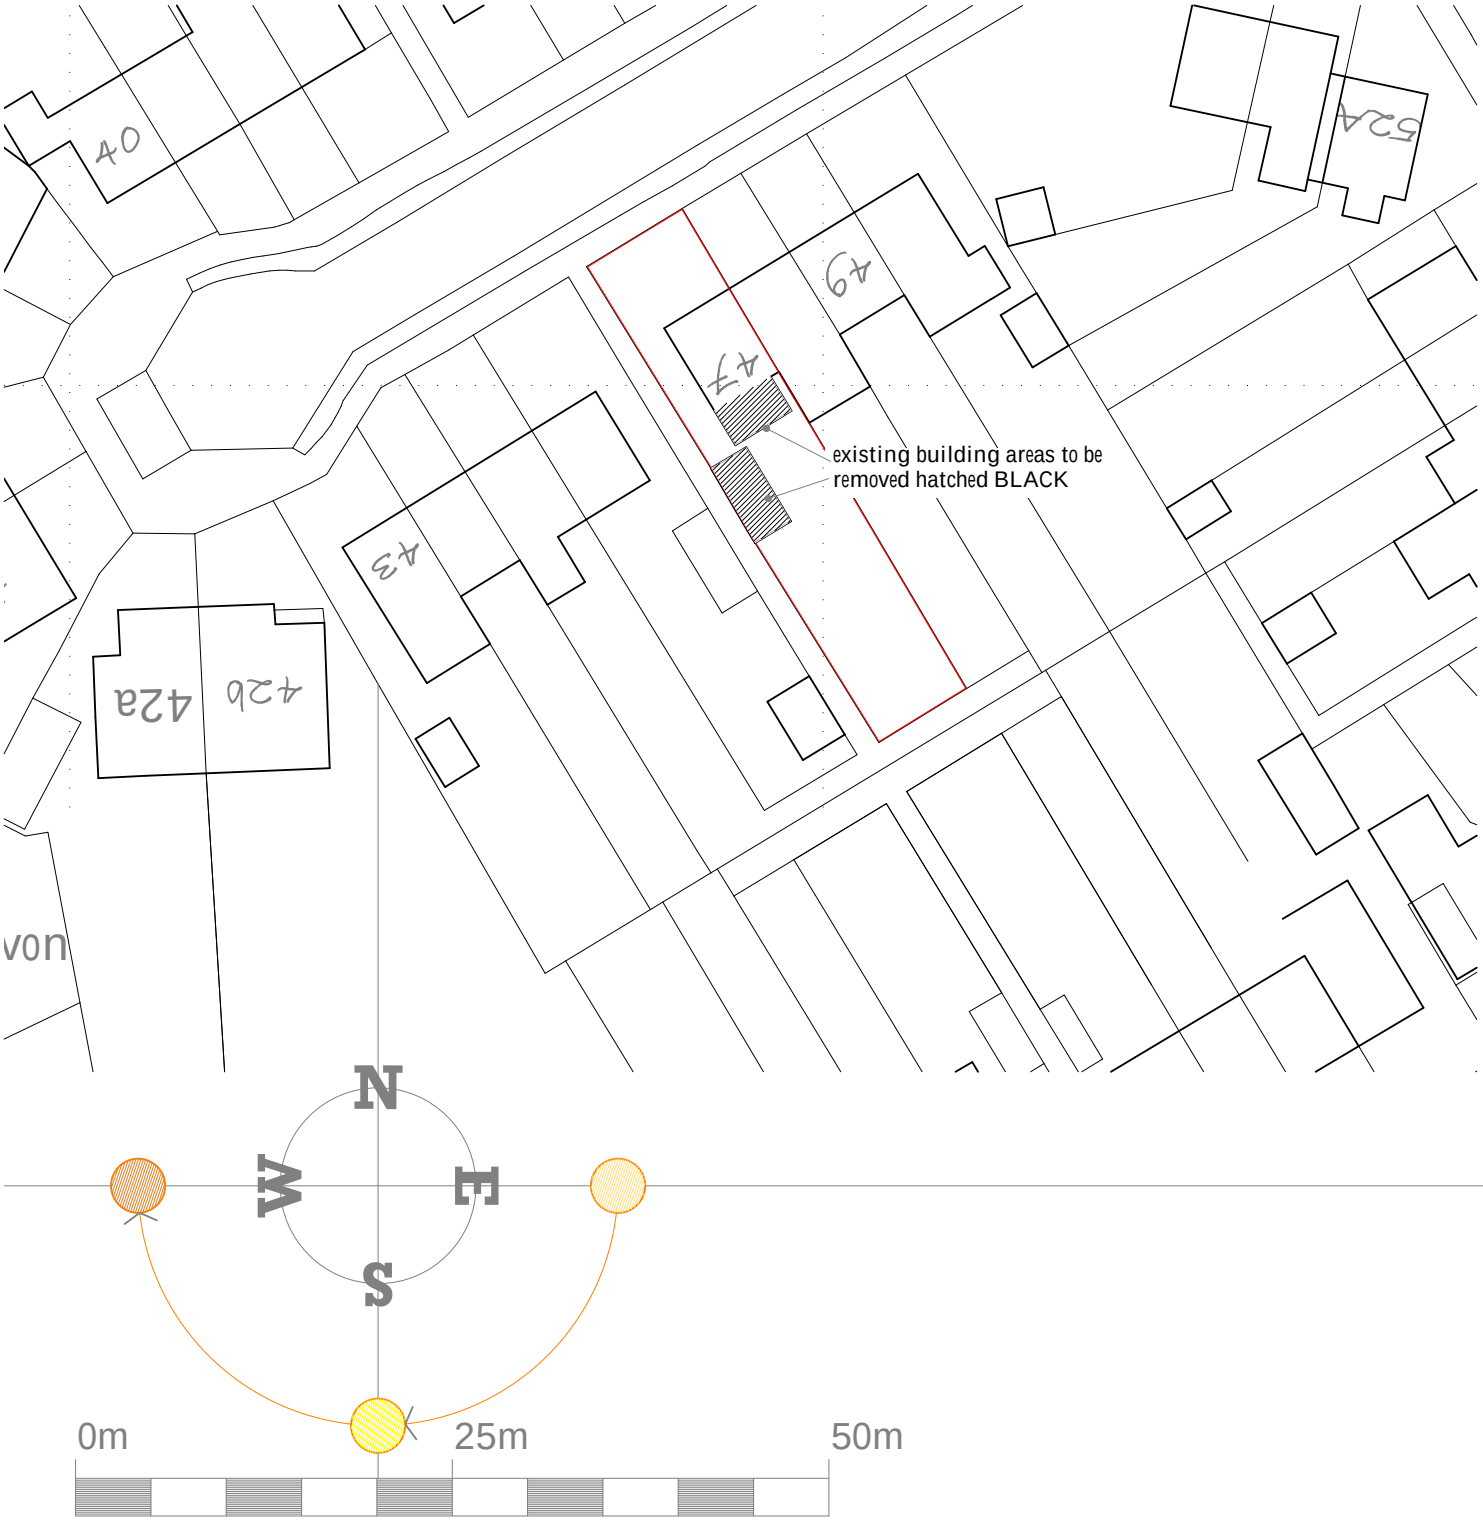

Revision

Curtis Cryer : Architects

5a Frome Road, Bradford on Avon, BA15 1LB T : 01225 865551 E : david@curtiscryer.co.uk W : www.curtiscryer.co.uk

Job 47 Whiterow Park, Trowbridge, BA14 0EQ

Drawing Block Plan ... As Existing

date	scale	No.
Dec 2023	1/500 @ A4	2100/003

drawn by David Cryer