© THIS DRAWING IS THE COPYRIGHT OF MICHAEL LYONS ARCHITECTURE AND MUST NOT BE COPIED, USED OR DISCLOSED WITHOUT PRIOR PERMISSION.

MATERIALS:
Walls: Stone, render
Roof: Plain clay tiles
Windows: Metal, Timber
Doors: Timber
Rainwater: Cast aluminium

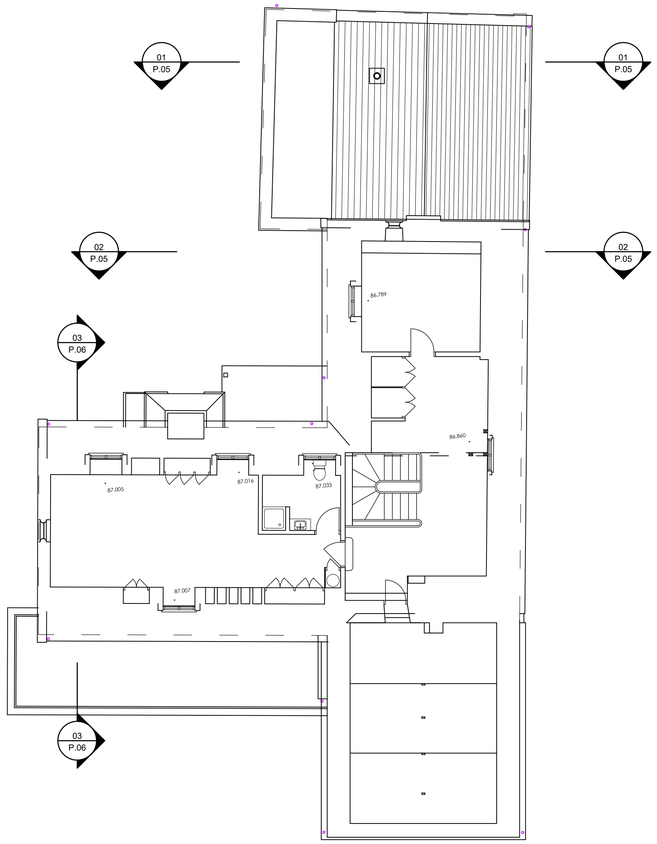

Existing Second Floor Plan

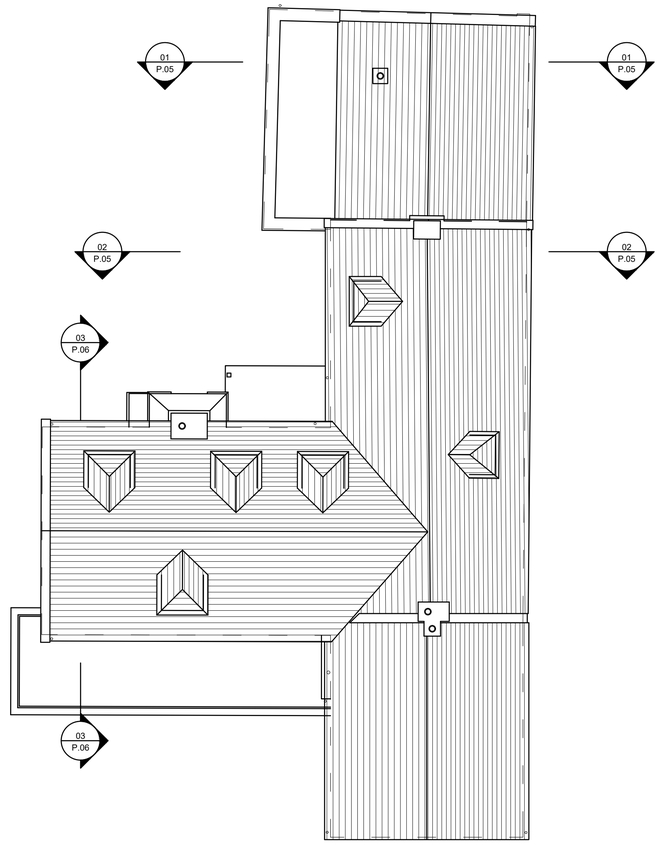

Existing Roof Plan

SCALE IN METRES [1:100 @ A1 & 1:200 @ A3]
0 5 10

Revisions

Michael Lyons Architecture
1 Manor Farm Barns
Burcombe Lane, Burcombe
Salisbury, SP2 0EJ
Tel: 01722 743186
info@mlarchitecture.co.uk

Project:
The Dower House
Compton Chamberlyne
Salisbury SP3 5DD

Drawing:
Existing Second Floor & Roof Plans

Drawing No: **607/P.04**

Scale: 1:100 @ A1
1:200 @ A3

Origination Date: September 2022

Drawn by: MLx
Issued by:
Approved by:

☐ For Approval ☐ For Comment
☐ For Information ☐ Tender
☐ Construction ☐ As Built